LINCOLN COUNTY HEALTH DEPARTMENT
ENVIRONMENTAL HEALTH
WASTEWATER TREATMENT AND DISPOSAL SYSTEM PERMIT

Issue Date: 10/26/2023 Expiration Date: 10/25/2024

Property Owner: Dennis and Linda Day

Mailing Address: [redacted]

Telephone: E-mail:

Installer: Tallyhoe License #: 1

Approved Work: (Check One) ☐ New Installation ☒ Existing System

☒ Replace Drainfield ☒ Replace Tank ☒ Extension

Describe: Installation of replacement system, pressure dosed and chambers.

Parcel Description:

Legal: Westwood Subdivision No. 2, S05 T30N R31W, Block 2, Lot 5, 0.3834 acre

Property Address: 306 Rustic Ave, Libby Assessment Code: 9528

DEQ COSA: Date:

Approved Design Criteria: Pressure dosed system with 3 Laterals @ 54' each, 3' chambers

# of Bedrooms: 4 Septic Tank Size: 1000/500 gallons Trench Width: 36"

# of Laterals: 3 Length of Laterals: 54' Trench Depth: 24"-36"

SYSTEM MUST INCLUDE INSTALLATION OF EFFLUENT FILTER AT SEPTIC TANK OUTLET!!

Special Instructions: Install system according to the COSA, lot layout, the Lincoln County Wastewater Treatment and Disposal Regulation, and Circular DEQ-4. It is the installer's responsibility to ensure that all required horizontal setbacks are met. CHANGES MUST BE PRE-AUTHORIZED BY THE DEPARTMENT.

Issued By: Kathi Hooper, RS

NOTICE: The Department must be notified at least 3 business days (72 hours) prior to backfilling the system. Call 406-283-2442. Any system not inspected by the Department or its designated representative prior to closure is an illegal installation in violation of Lincoln County Health Board Regulation Ch. 3. Illegal installations may result in fines and/or requirements to remove or reconstruct the system.

Closure Statement:

This system is in compliance with the approved design criteria and Lincoln County's Wastewater Treatment and Disposal Regulation.

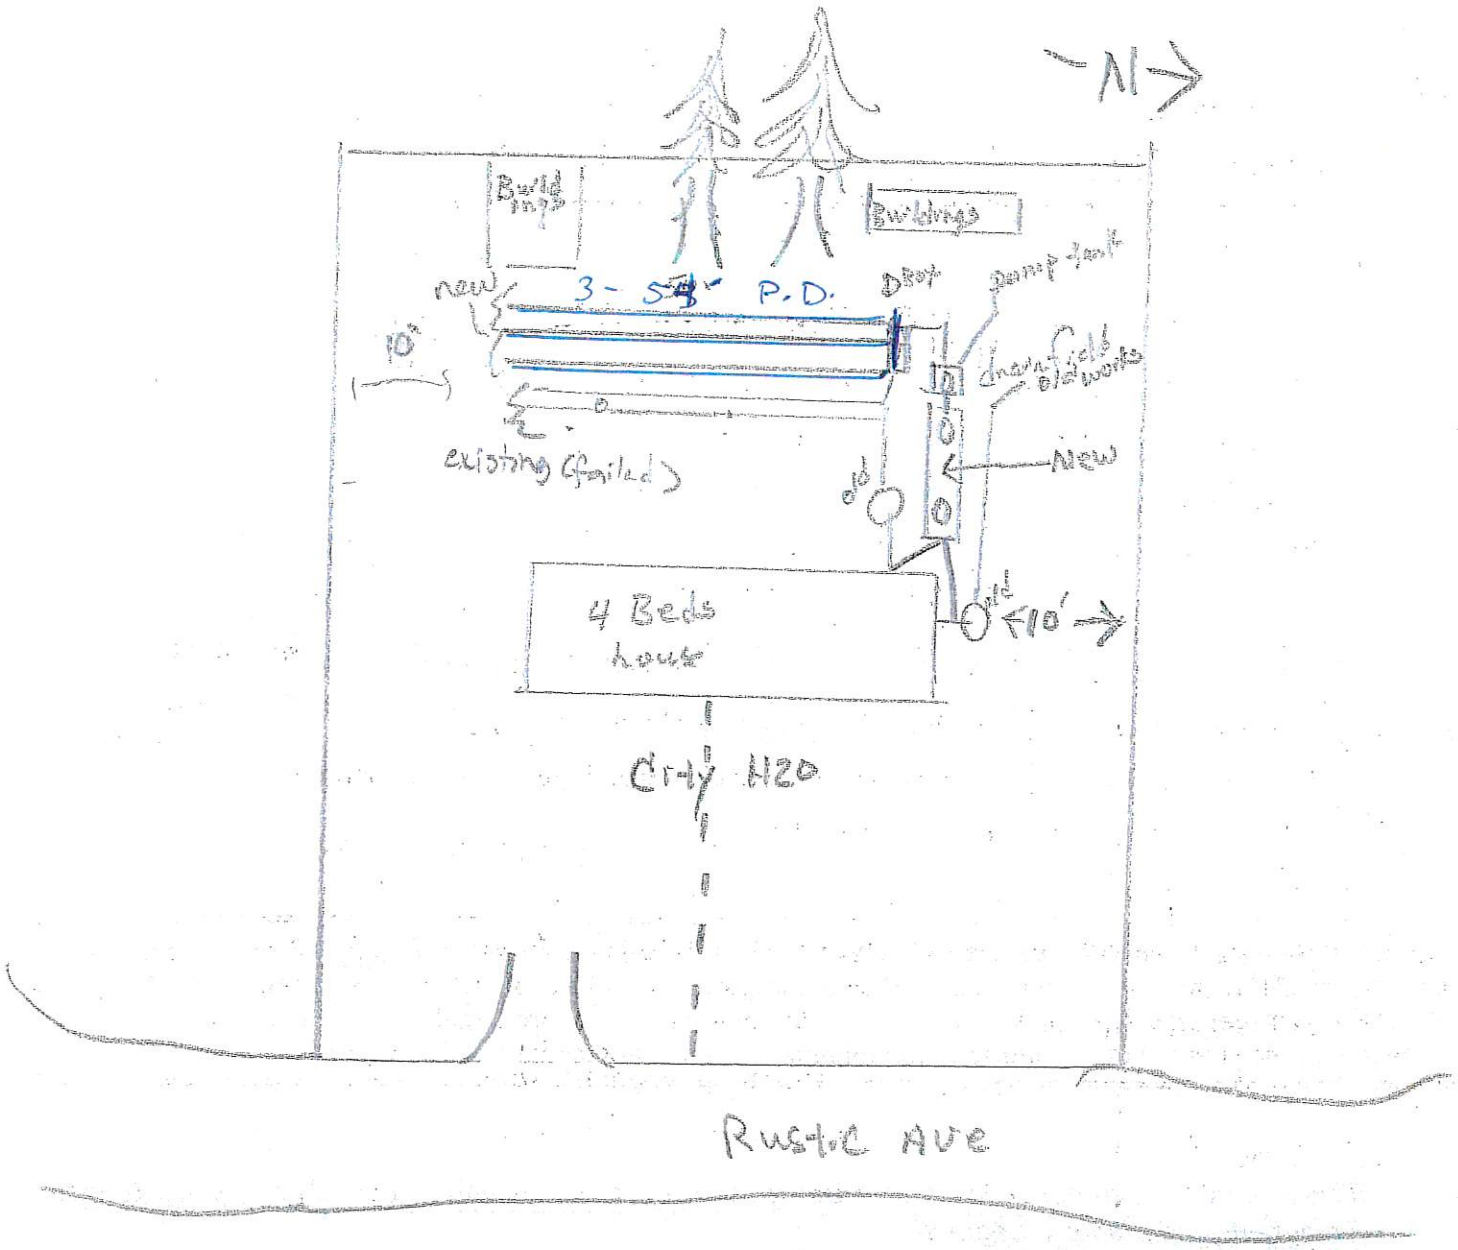
Signed: Thomas J Cole *Date:* 10-28

____ Lincoln County Health Department (LCHD) X Licensed Installer w/ approval of LCHD

DISCLAIMER

This permit is not a guarantee by the Department that the system will function properly for a prescribed period of time.

SV


N
Bldg
Buildings
new
3 - 5 P.D.
drop
pump house
10'
Underground electrical work
existing (Failed)
New
4 Beds house
10'
City H2O
Rustic Ave