LINCOLN COUNTY HEALTH DEPARTMENT Permit #24-8884
ENVIRONMENTAL HEALTH
WASTEWATER TREATMENT AND DISPOSAL SYSTEM PERMIT

Issue Date: 04/26/2024 Expiration Date: 04/25/2025

Property Owner: Douglas Goucher

Mailing Address: [redacted]

Installer: Patriot Property Services License #: 196

Approved Work: (Check One) ☒ New Installation ☐ Existing System

☐ Replace Drainfield ☐ Replace Tank ☐ Extension

Describe: Installation of new gravity wastewater system.

Legal: WALRAVEN SUBDIVISION, S04, T30 N, R31 W, E 75' OF LOT 2 & LOTS 3&4, 0.8695 ACRES

Property Address: 31628 US HWY 2, Libby, MT 59923 Assessment Code: 8884

DEQ COSA: E.Q.# Date:

Approved Design Criteria: Installation of new system with 2 Laterals @ 52' with reduction for chambers.

# of Bedrooms: 2 Septic Tank Size: 1000gallons Trench Width: 24"

# of Laterals: 2 Length of Laterals: 52' Trench Depth: 24"-36"

SYSTEM MUST INCLUDE INSTALLATION OF EFFLUENT FILTER AT SEPTIC TANK OUTLET!!

Special Instructions: Install system according to the COSA, lot layout, the Lincoln County Wastewater Treatment and Disposal Regulation, and Circular DEQ-4. Reduction for chambers. It is the installer's responsibility to ensure that all required horizontal setbacks are met. CHANGES MUST BE PRE-AUTHORIZED BY THE DEPARTMENT.

Issued By: *Robin Blumberg, RS*

NOTICE: The Department must be notified at least 3 business days (72 hours) prior to backfilling the system. Call 406-283-2442. Any system not inspected by the Department or its designated representative prior to closure is an illegal installation in violation of Lincoln County Health Board Regulation Ch. 3. Illegal installations may result in fines and/or requirements to remove or reconstruct the system.

Closure Statement:

This system is in compliance with the approved design criteria and Lincoln County's Wastewater Treatment and Disposal Regulation.

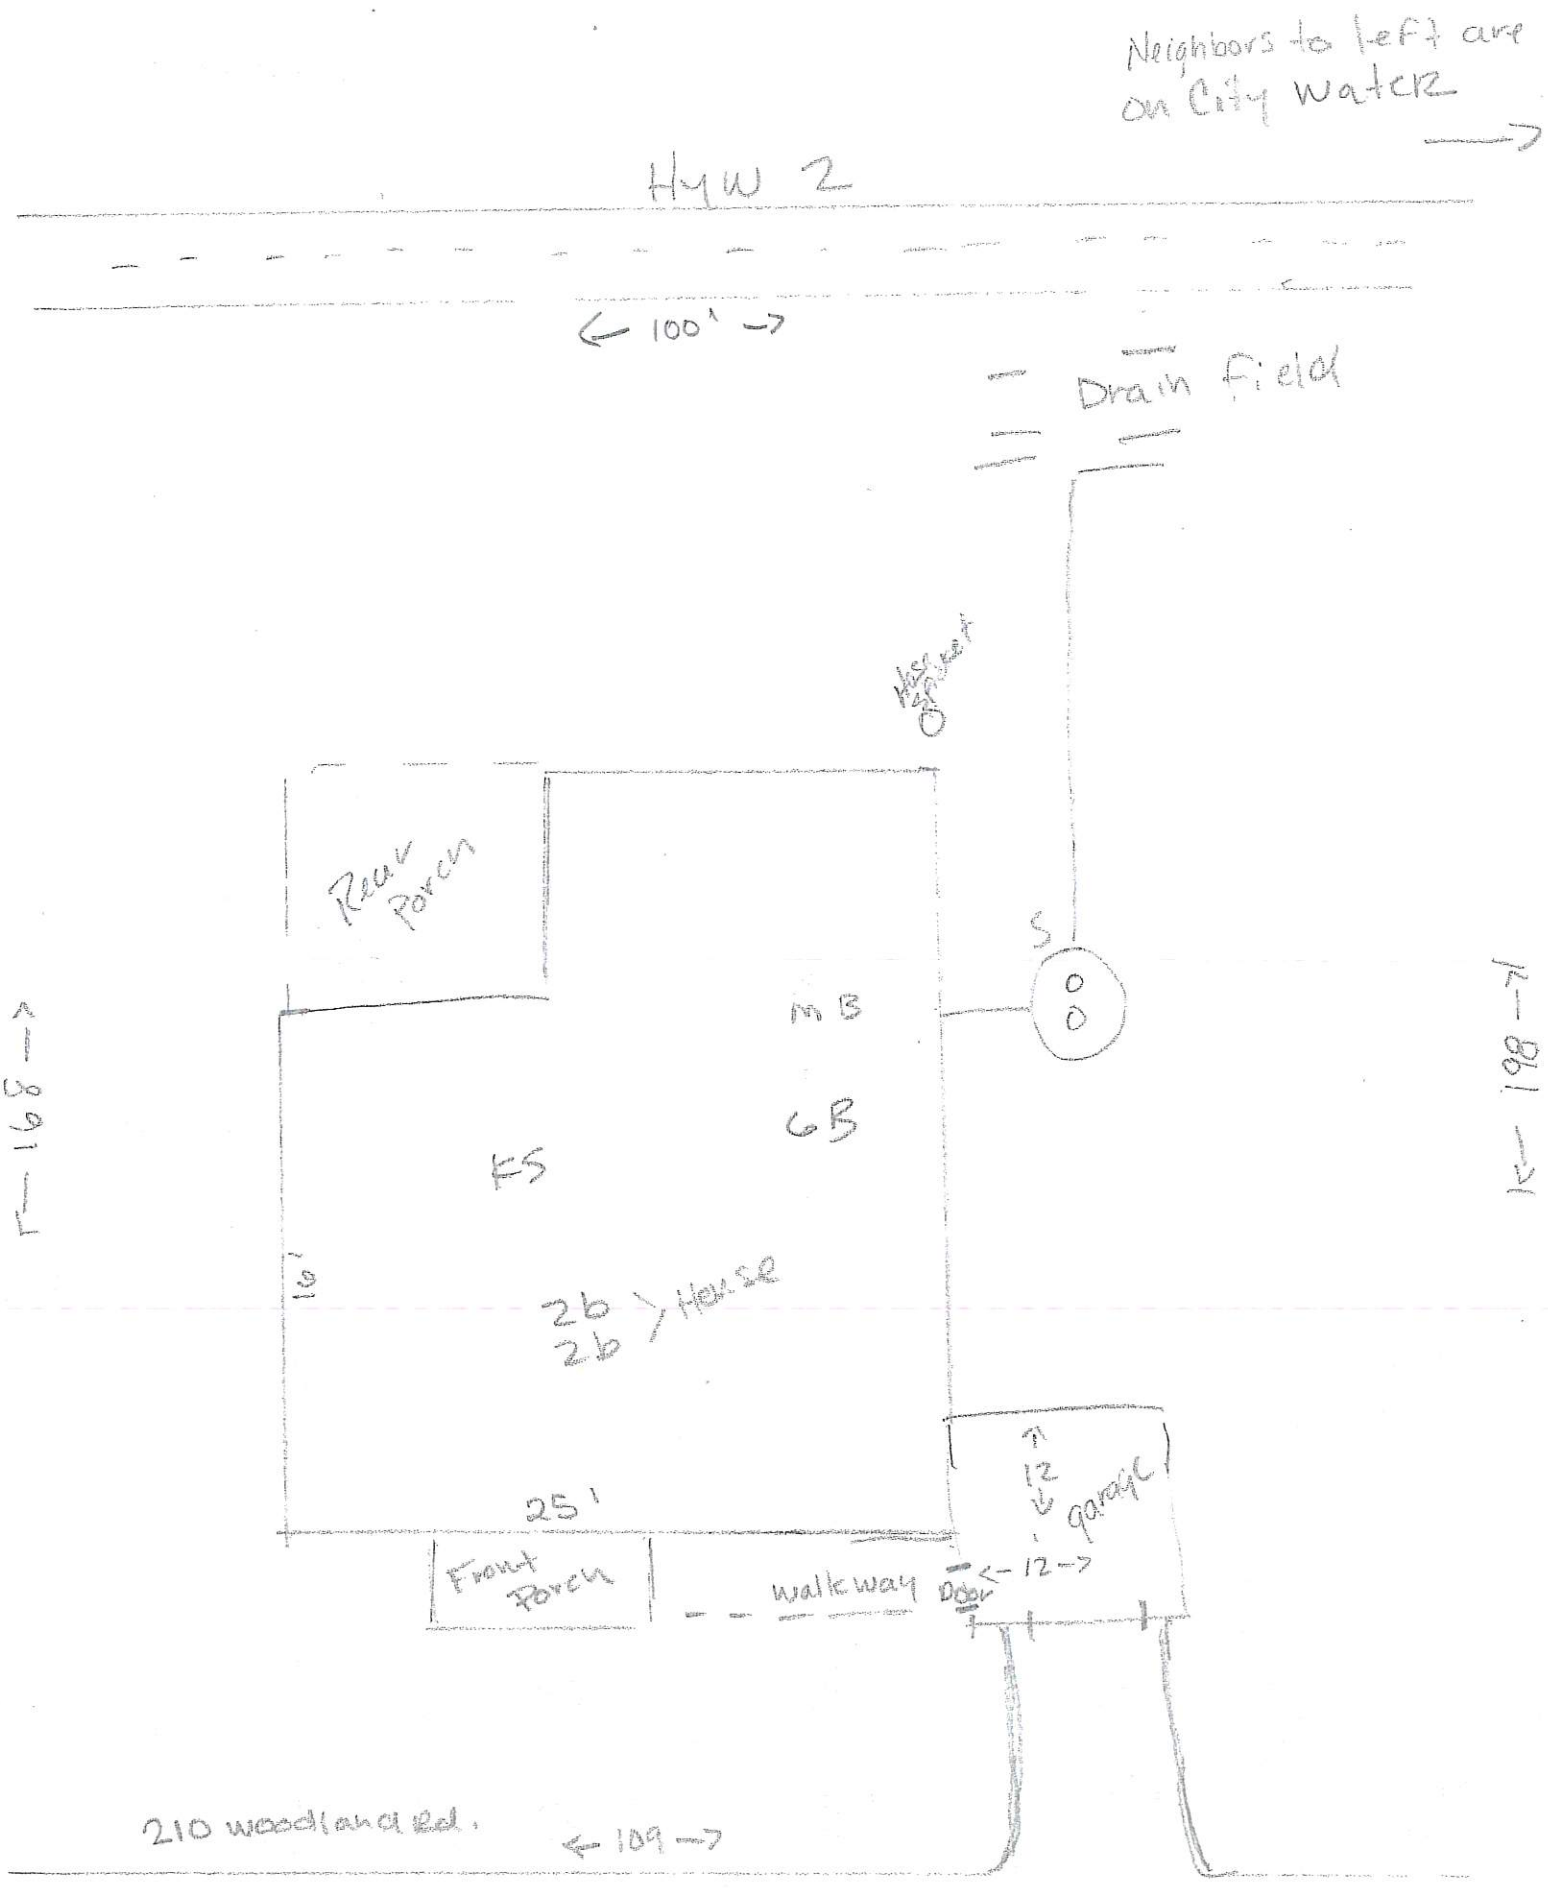
Signed: _____ *Date:* _____

_____ Lincoln County Health Department (LCHD) _____ Licensed Installer w/ approval of LCHD

This permit is not finalized until the system is inspected and the closure statement is signed.

This permit is not a guarantee that the system will function properly for a prescribed period of time.

50


Neighbors to left are on City water
Hyw 2
← 100' →
Drain field
Well head
Rear Porch
S
M B
6B
5
2b
2b
House
13'
← 69' →
← 98' →
25'
Front Porch
walkway
Door
← 12 →
12
garage
210 woodland Rd.
← 109 →
woodland Rd