LINCOLN COUNTY HEALTH DEPARTMENT
ENVIRONMENTAL HEALTH
WASTEWATER TREATMENT AND DISPOSAL SYSTEM PERMIT

Permit# 23-5594

Issue Date: 08/07/2023 Expiration Date: 08/06/2024

Property Owner: John and Linda Jett

Mailing Address: [redacted]

Telephone: [redacted] E-mail:

Installer: Ivan Miller Jr. License #: 52

Approved Work: (Check One) ☐ New Installation ☒ Existing System

☒ Replace Drainfield ☒ Replace Tank ☐ Extension

Describe: Installation of a sand lined pressure dosed replacement system.

Parcel Description:

Legal: S24 T37N, R28 W, C.O.S. #2510, PARCEL NA, ACRES 1.21, PARCEL D CS#2510 IN SEC 23&24 ASSR# 000005594

Property Address: 5028 West Kootenai Rd., Rexford, MT 59930 Assessment Code: 5594

DEQ COSA: EQ# Date:

Approved Design Criteria: Installation of a sand lined pressure dosed replacement system.

# of Bedrooms: 3 Septic Tank Size: 1000/500 gallon Trench Width: 36"

# of Laterals: 2 Length of Laterals: 64' Trench Depth: 36"

SYSTEM MUST INCLUDE INSTALLATION OF EFFLUENT FILTER AT SEPTIC TANK OUTLET!!

Special Instructions: Install system according to the COSA, lot layout, the Lincoln County Wastewater Treatment and Disposal Regulation, and Circular DEQ-4. It is the installer's responsibility to ensure that all required horizontal setbacks are met. CHANGES MUST BE PRE-AUTHORIZED BY THE DEPARTMENT.

Issued By: *Robin Blumberg, SIT*

NOTICE: The Department must be notified at least 3 business days (72 hours) prior to backfilling the system. Call 406-283-2442. Any system not inspected by the Department or its designated representative prior to closure is an illegal installation in violation of Lincoln County Health Board Regulation Ch. 3. Illegal installations may result in fines and/or requirements to remove or reconstruct the system.

Closure Statement:

This system is in compliance with the approved design criteria and Lincoln County's Wastewater Treatment and Disposal Regulation.

Signed: _____ *Date:* 5/3/24

____ Lincoln County Health Department (LCHD) ____ Licensed Installer w/ approval of LCHD

DISCLAIMER

This permit is not a guarantee by the Department that the system will function properly for a prescribed period of time.

LINCOLN COUNTY, MONTANA

LOT LAYOUT

PARCEL D
COS 2510
SECTION 24, TWP. 37 N.,
R. 28 W., P.M.M.
FOR: JOHN AND LINDA JETT

DATE: JULY 2023

NO KNOW POTENTIAL SOURCES OF CONTAMINATION WITHIN 500' OF EXISTING WELLS EXCEPT FOR THE PROPOSED AND EXISTING DRAINFIELDS


NO WELLS OR DRAINFIELDS OR MIXING ZONES WITHIN 100' OF LOT BOUNDRY LINES

PROPOSED BUILDING SITES ARE CONCEPTUAL IN NATURE. THIS LOT LAYOUT IN NO WAY PRESENTS A REGULATORY DOCUMENT FOR PROPOSED BUILDINGS SITES.

LEGEND

- PROPOSED PRIMARY DRAINFIELD 2-64' x 36" TRENCHES 10' APART
- PROPOSED REPLACEMENT DRAINFIELD 2-64' x 36" TRENCHES 10' APART
- TP — SOIL PROFILE
- PT — PERCOLATION SITE
- W — WELL SITE (EXISTING)
- SLOPE

DRAINFIELDS ARE SAND-LINED PRESSURE DOSED TRENCHES; SEE CIRCULAR DEQ 4 FOR TRENCH CONSTURCTION DETAILS

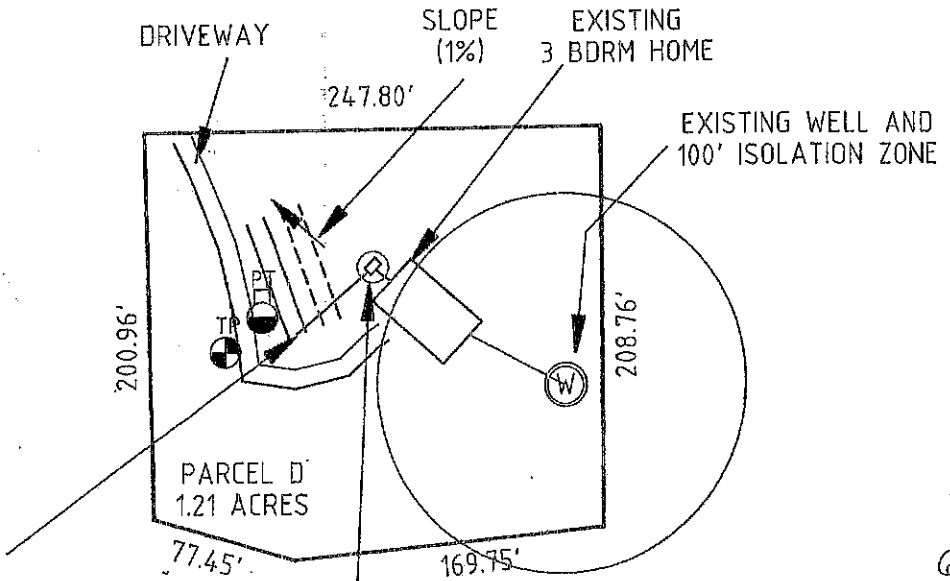

SCALE
100' 0 100'
1" = 100'

DAVIS SURVEYING, INC.
TROY, MT. 406.295.5441

DATE: 07/12/2023
DRAWN BY: KD, PhD

FILE: JETT_LOT_LAYOUT