LINCOLN COUNTY HEALTH DEPARTMENT
ENVIRONMENTAL HEALTH
WASTEWATER TREATMENT AND DISPOSAL SYSTEM PERMIT

Permit # 24-13133

Issue Date: 05/02/2024 (rev 9/3/24) Expiration Date: 05/01/2025

Property Owner: Kootenai Valley Christian School

Mailing Address: [redacted]

Installer: Tally Hoe License #: 1

Approved Work: (Check One) ☐ New Installation ☒ Existing System

☐ Replace Drainfield ☐ Replace Tank ☒ Extension

Describe: Installation of additional 1500 gallon tank and extension of laterals.

Legal: BACHE 1ST ADDN., S35, T31 N, R31 W, LOT 1, ACRES 1.21

Property Address: 1665 MT HWY 37, Libby, MT 59923 Assessment Code: 13133

DEQ COSA: E.Q.# Date:

Approved Design Criteria: Installation of additional 1500 gallon tank and extending 2 60' lateral by 20' and adding 2 more laterals @ 80' to accommodate 55 additional people. 500GPD total

# of Bedrooms: Septic Tank Size: 1500 +1000(existing)gallon Trench Width: 24"

# of Laterals: 3 Length of Laterals: 100' Trench Depth: 24"-36"

SYSTEM MUST INCLUDE INSTALLATION OF EFFLUENT FILTER AT SEPTIC TANK OUTLET!!

Special Instructions: Install system according to the COSA, lot layout, the Lincoln County Wastewater Treatment and Disposal Regulation, and Circular DEQ-4. It is the installer's responsibility to ensure that all required horizontal setbacks are met. CHANGES MUST BE PRE-AUTHORIZED BY THE DEPARTMENT.

Issued By: *Robin Blumberg, RS*

NOTICE: The Department must be notified at least 3 business days (72 hours) prior to backfilling the system. Call 406-283-2442. Any system not inspected by the Department or its designated representative prior to closure is an illegal installation in violation of Lincoln County Health Board Regulation Ch. 3. Illegal installations may result in fines and/or requirements to remove or reconstruct the system.

Closure Statement:

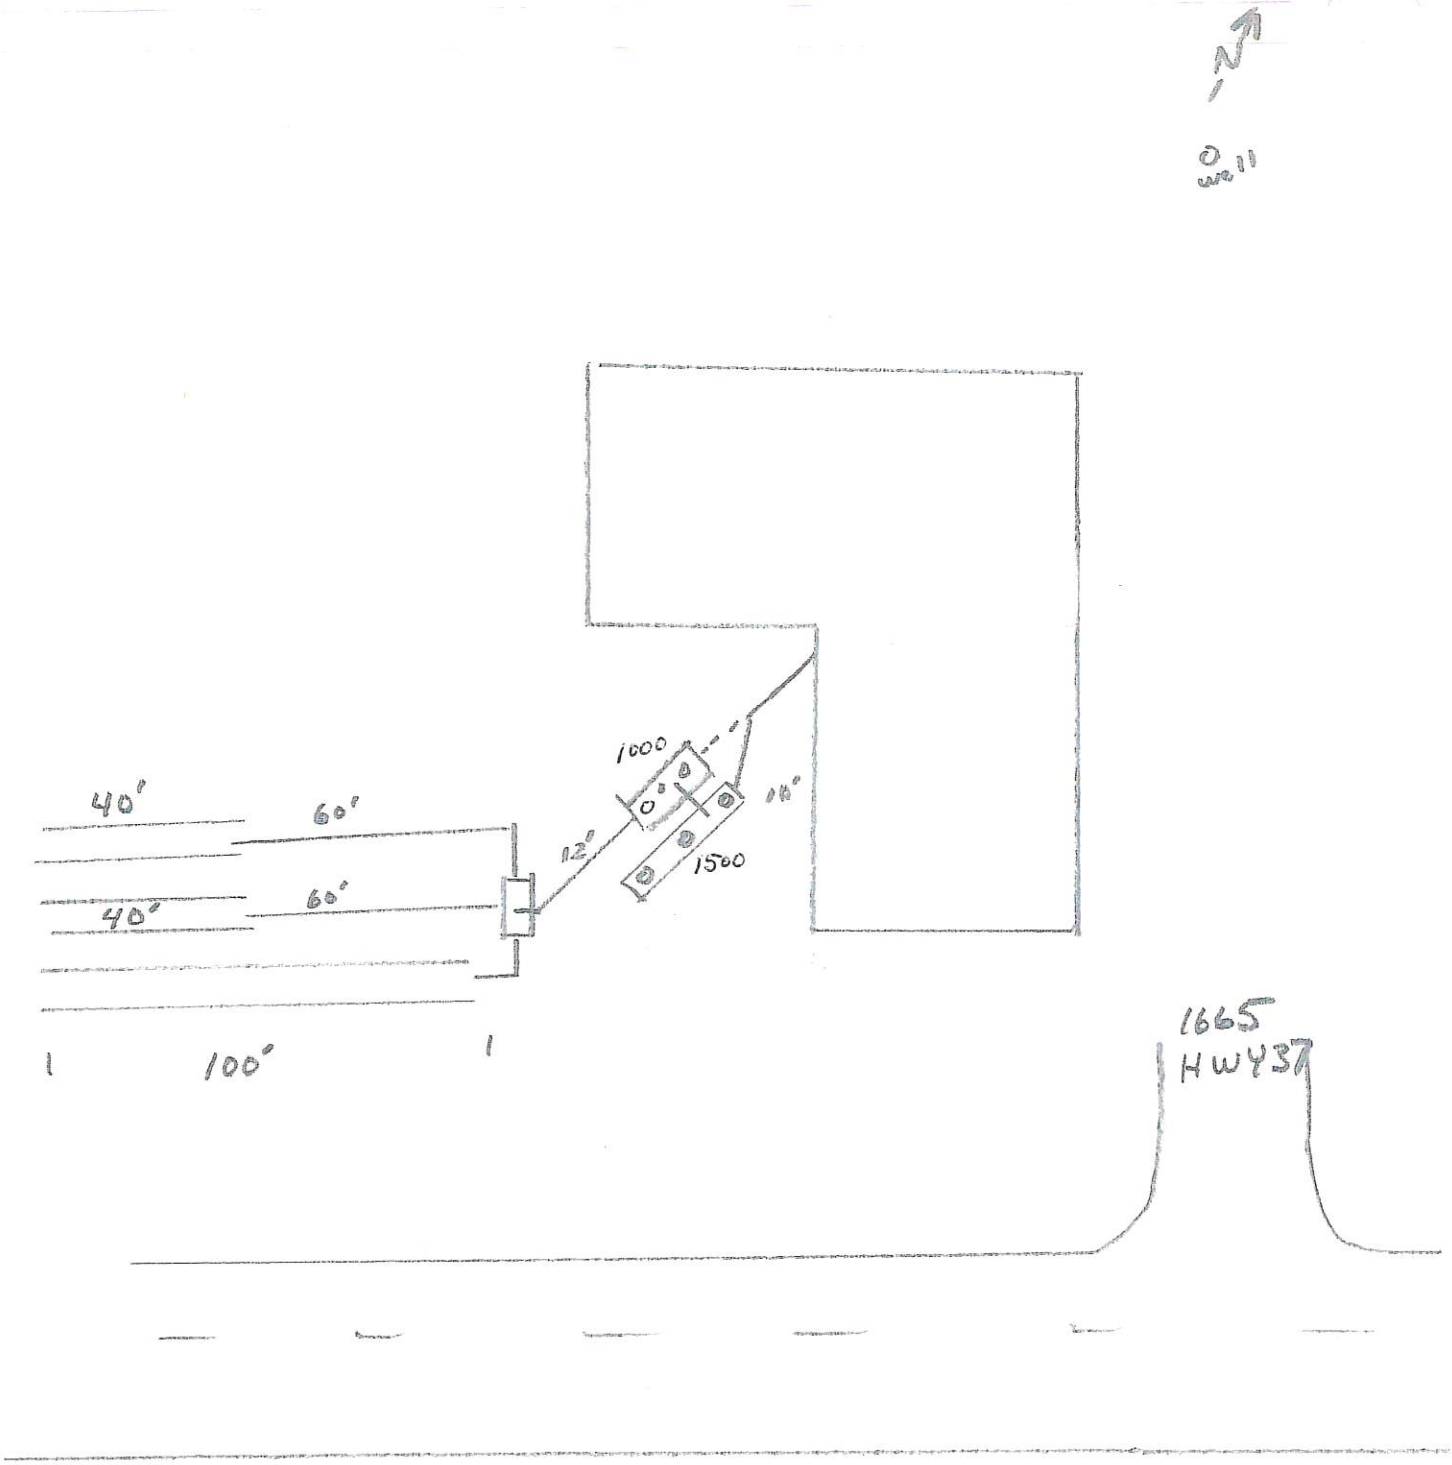
This system is in compliance with the approved design criteria and Lincoln County's Wastewater Treatment and Disposal Regulation.

Signed: Robin Blumberg *Date:* 9/3/24

____ Lincoln County Health Department (LCHD) ____ Licensed Installer w/ approval of LCHD

This permit is not finalized until the system is inspected and the closure statement is signed.

This permit is not a guarantee that the system will function properly for a prescribed period of time.


N
1000
40'
60'
40'
60'
12'
11'
1500
100'
1665
HWY37