NEW

SEPTIC TANK PERMIT
for
LINCOLN COUNTY

Permit Sent _____

Date _____-77

Phone [redacted]

Property Owner Larry Loffsen Address [redacted]

Lot, Block Number, or legal description of Property S½ NE¼ Sec 7 T30N R33 W


To be built by: Lyman Hall Square feet absorption area. 360 sq. ft.

Septic Tank Size 1000 # of bedrooms 3 Water Supply well

Description of Absorption Area: Dig a ditch 2' wide x 2½-3' deep x 180' in length following lot layout diagram and drain ditch cross section diagram at a grade not to exceed 1%

Sketch; Must include property lines, buildings, and proposed septic tank-drainfield layout. Sketch must show distance from absorption area to wells, springs, streams, or lakes. Indicate depth of water table. Indicate slope.

Soil - silty clay scale 1"=50' topography 0-1% →

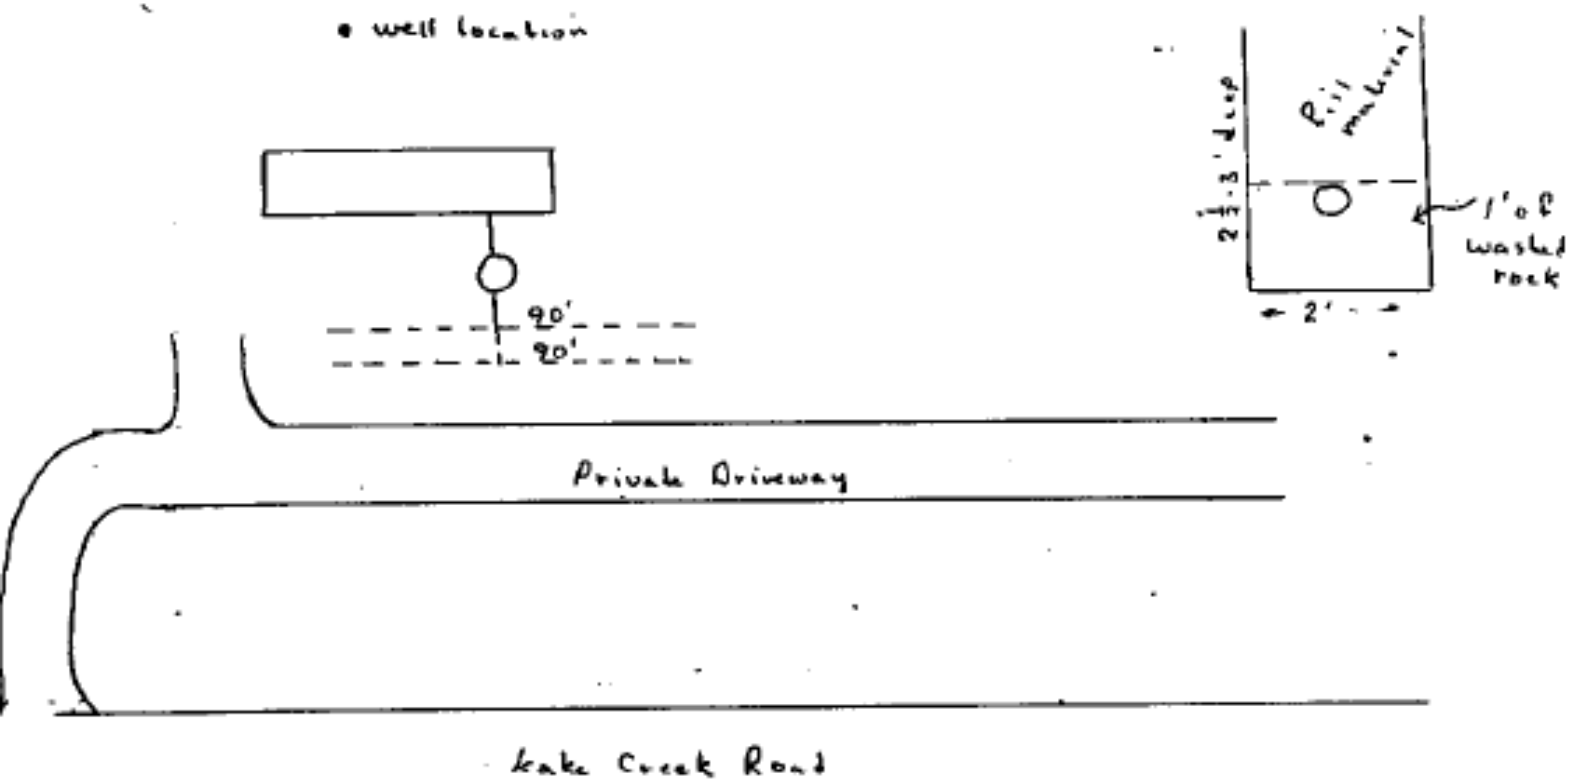

Issued by T. S. Schultz Inspected by _____

Date _____-77