LINCOLN COUNTY HEALTH DEPARTMENT Permit # 23-8888
ENVIRONMENTAL HEALTH
WASTEWATER TREATMENT AND DISPOSAL SYSTEM PERMIT

Issue Date: 07/05/2023 Expiration Date: 07/04/2024

Property Owner: Brian Landon

Mailing Address: [redacted]

Telephone: [redacted] E-mail: [redacted]

Installer: ZT Enterprises License #: 189

Approved Work: (Check One) ☐ New Installation ☒ Existing System

☒ Replace Drainfield ☐ Replace Tank ☐ Extension

Describe: Installation of replacement drainfield with chambers.

Parcel Description:

Legal: WOODWAY PARK1ST ADDN, S05, T30 N, R31 W, BLOCK 9, LOT 5, ACRES 0.2645

Property Address: 498 Indian Head Rd., Libby, MT 59923 Assessment Code: 8888

DEQ COSA: EQ# Date:

Approved Design Criteria: Installation of replacement drainfield with 30' setback from center of Parmenter.

# of Bedrooms: 2 Septic Tank Size: 1000 gallons Trench Width: 24"

# of Laterals: 3 Length of Laterals: 65' Trench Depth: 24"-36"

SYSTEM MUST INCLUDE INSTALLATION OF EFFLUENT FILTER AT SEPTIC TANK OUTLET!!

Special Instructions: Install system according to the COSA, lot layout, the Lincoln County Wastewater Treatment and Disposal Regulation, and Circular DEQ-4. Reduction given for chambers. It is the installer's responsibility to ensure that all required horizontal setbacks are met. CHANGES MUST BE PRE-AUTHORIZED BY THE DEPARTMENT.

Issued By: Robin Blumberg, S97

NOTICE: The Department must be notified at least 3 business days (72 hours) prior to backfilling the system. Call 406-283-2442. Any system not inspected by the Department or its designated representative prior to closure is an illegal installation in violation of Lincoln County Health Board Regulation Ch. 3. Illegal installations may result in fines and/or requirements to remove or reconstruct the system.

Closure Statement:

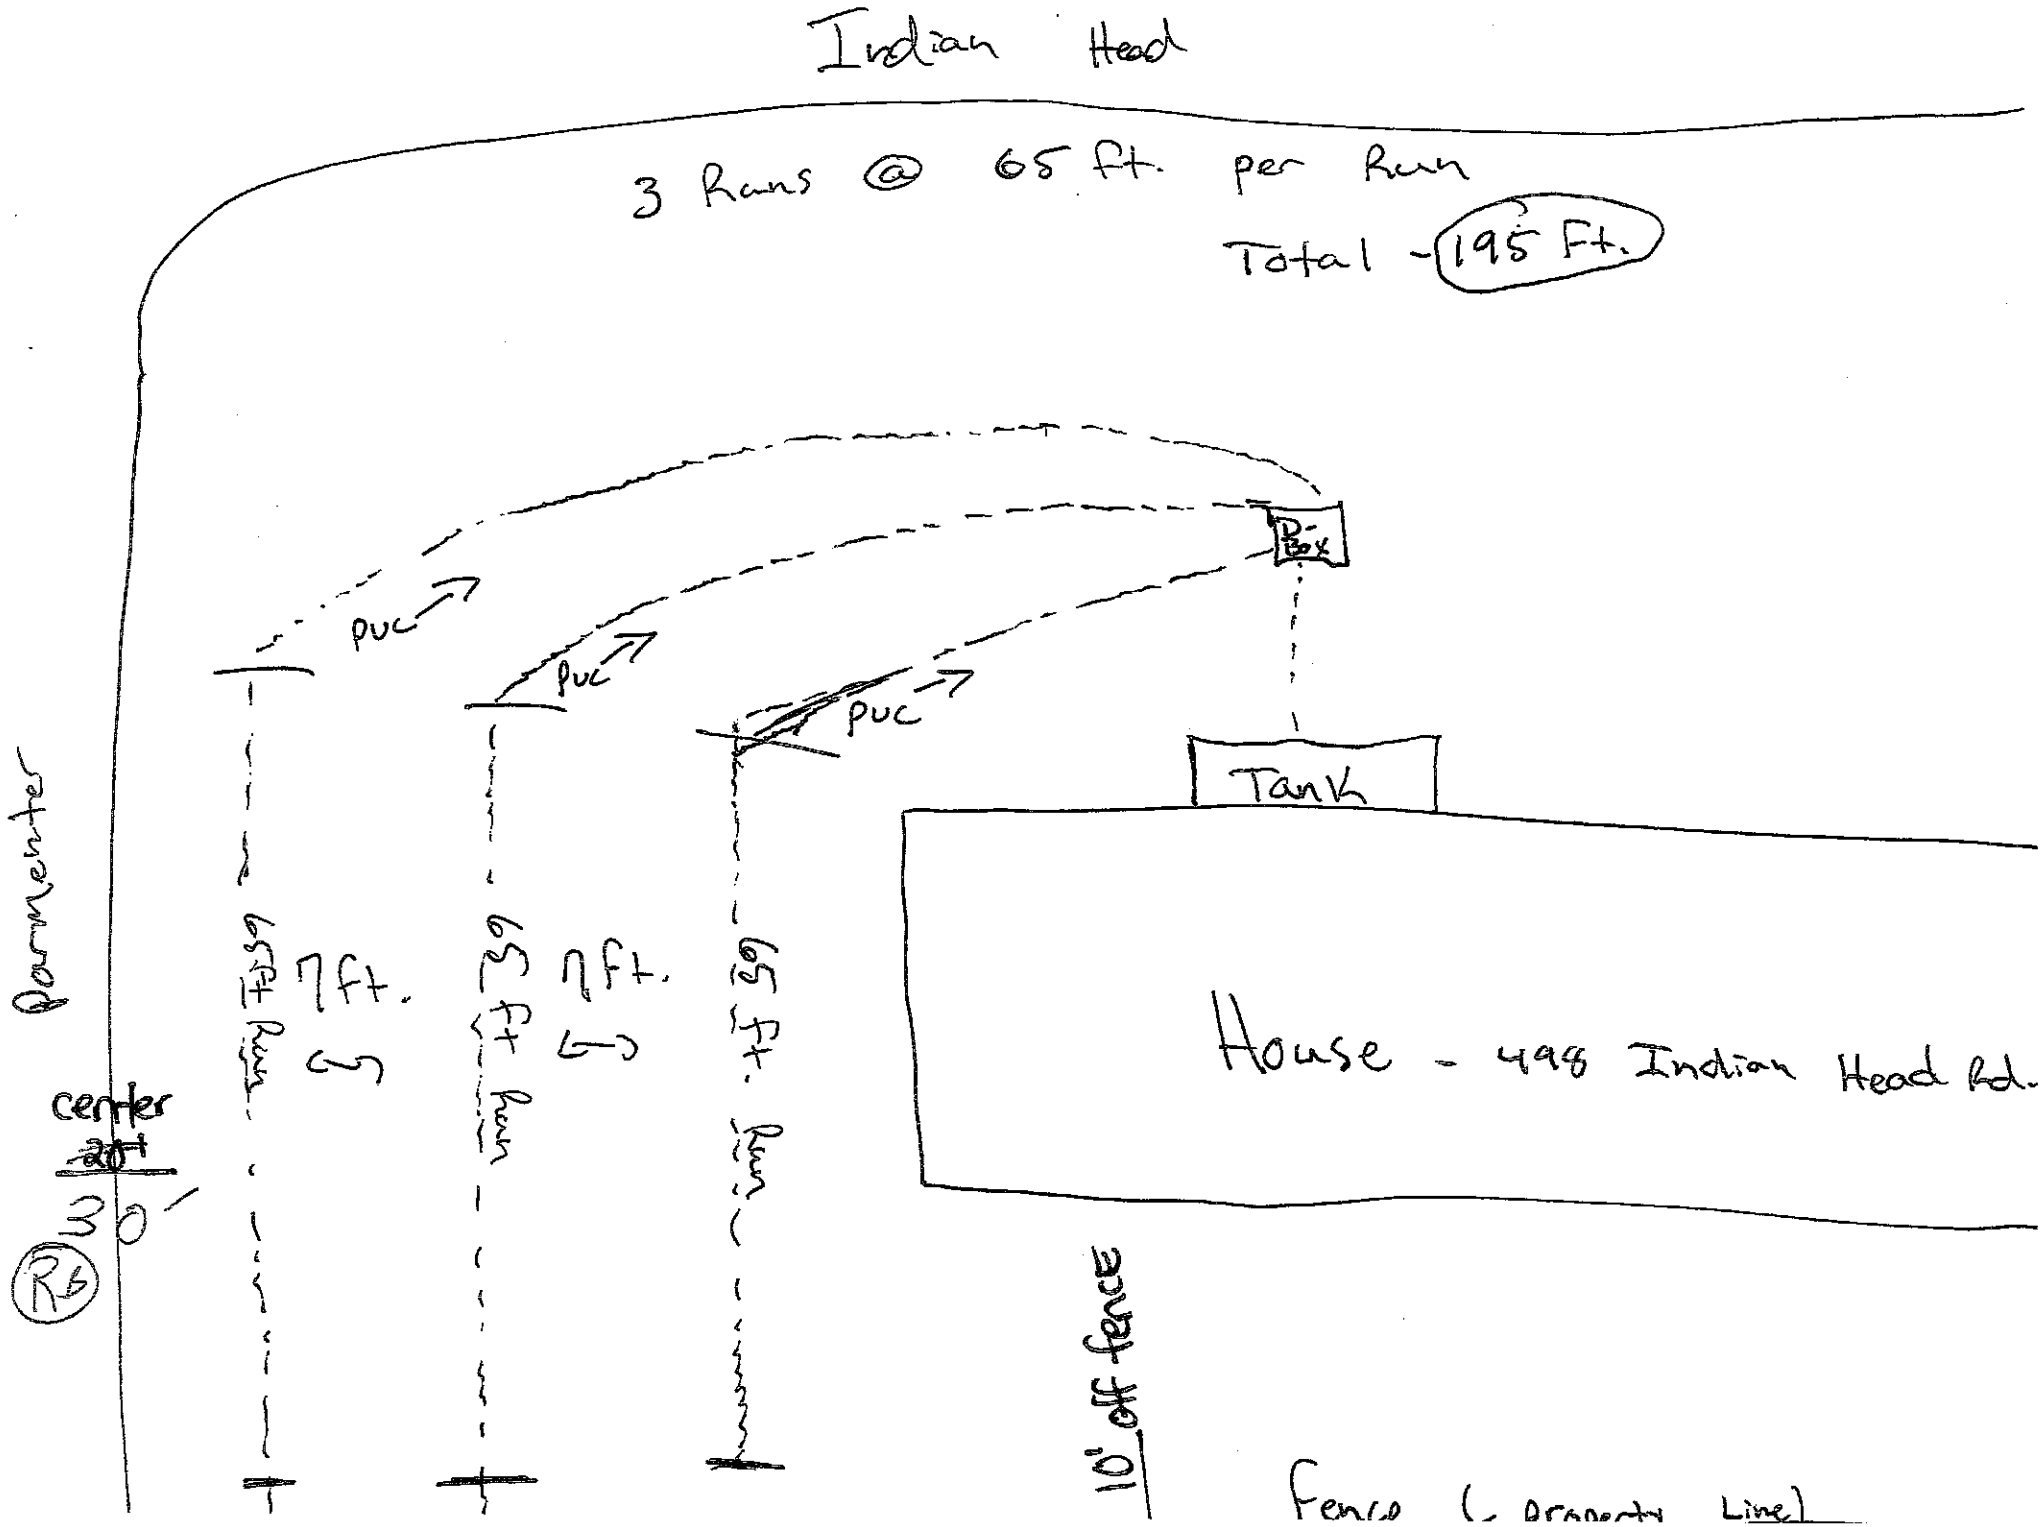
This system is in compliance with the approved design criteria and Lincoln County's Wastewater Treatment and Disposal Regulation.

Signed: Robin Blumberg *Date:* 7/10/23

____ Lincoln County Health Department (LCHD) ____ Licensed Installer w/ approval of LCHD

DISCLAIMER

This permit is not a guarantee by the Department that the system will function properly for a prescribed period of time.


Indian Head
3 Runs @ 65 ft. per Run
Total - 195 Ft.
PVC
PVC
PVC
Box
Tank
House - 498 Indian Head Rd.
65 ft. Run
65 ft. Run
65 ft. Run
7 ft.
7 ft.
10' off fence
Fence (Property Line)
Downspout
center
30'
R6