LINCOLN COUNTY
DEPARTMENT OF ENVIRONMENTAL HEALTH
WASTEWATER TREATMENT AND DISPOSAL SYSTEM PERMIT

Issue Date: 9/18/2019 Expiration Date: 9/18/2020

Property Owner: Mike Lencucha c/o:

Address: [redacted]

Telephone: (cell) [redacted] (Work)

Installer: JD Voyles License No. 22

_xx_ New Installation ____ Existing System

____ Repair ____ Replacement ____ Extension ____ Other

Describe: Three 84' laterals using gravelless chambers

Parcel Description:

Legal: S14 T36 R28

Address or Location: Hurricane Ranch III Lot 4C

Geo/Assessors code: 0000055861

Approved Design Criteria:

Bedrooms 3 Septic Tank Size: 1000 gallons Drainfield Size 252 lineal ft

SYSTEM MUST INCLUDE INSTALLATION OF EFFLUENT FILTER AT SEPTIC TANK OUTLET !!

Special Instructions: INSTALL SYSTEM ACCORDING TO LAYOUT, DEQ-4 AND LINCOLN COUNTY WASTEWATER REGULATION #3. ANY DEVIATIONS FROM APPROVED PLAN MUST BE AUTHORIZED BY THE DEPARTMENT.

Issued By: Jake Mertes, R.S.

Closure Statement:

I, _____, *have inspected this system and found it to be in compliance with the conditions of the permit, and the Lincoln County Wastewater Treatment and Disposal Regulation.*

Signed: _____ *Date:* 11/20/19

Title: Dam JD Voyles Construction

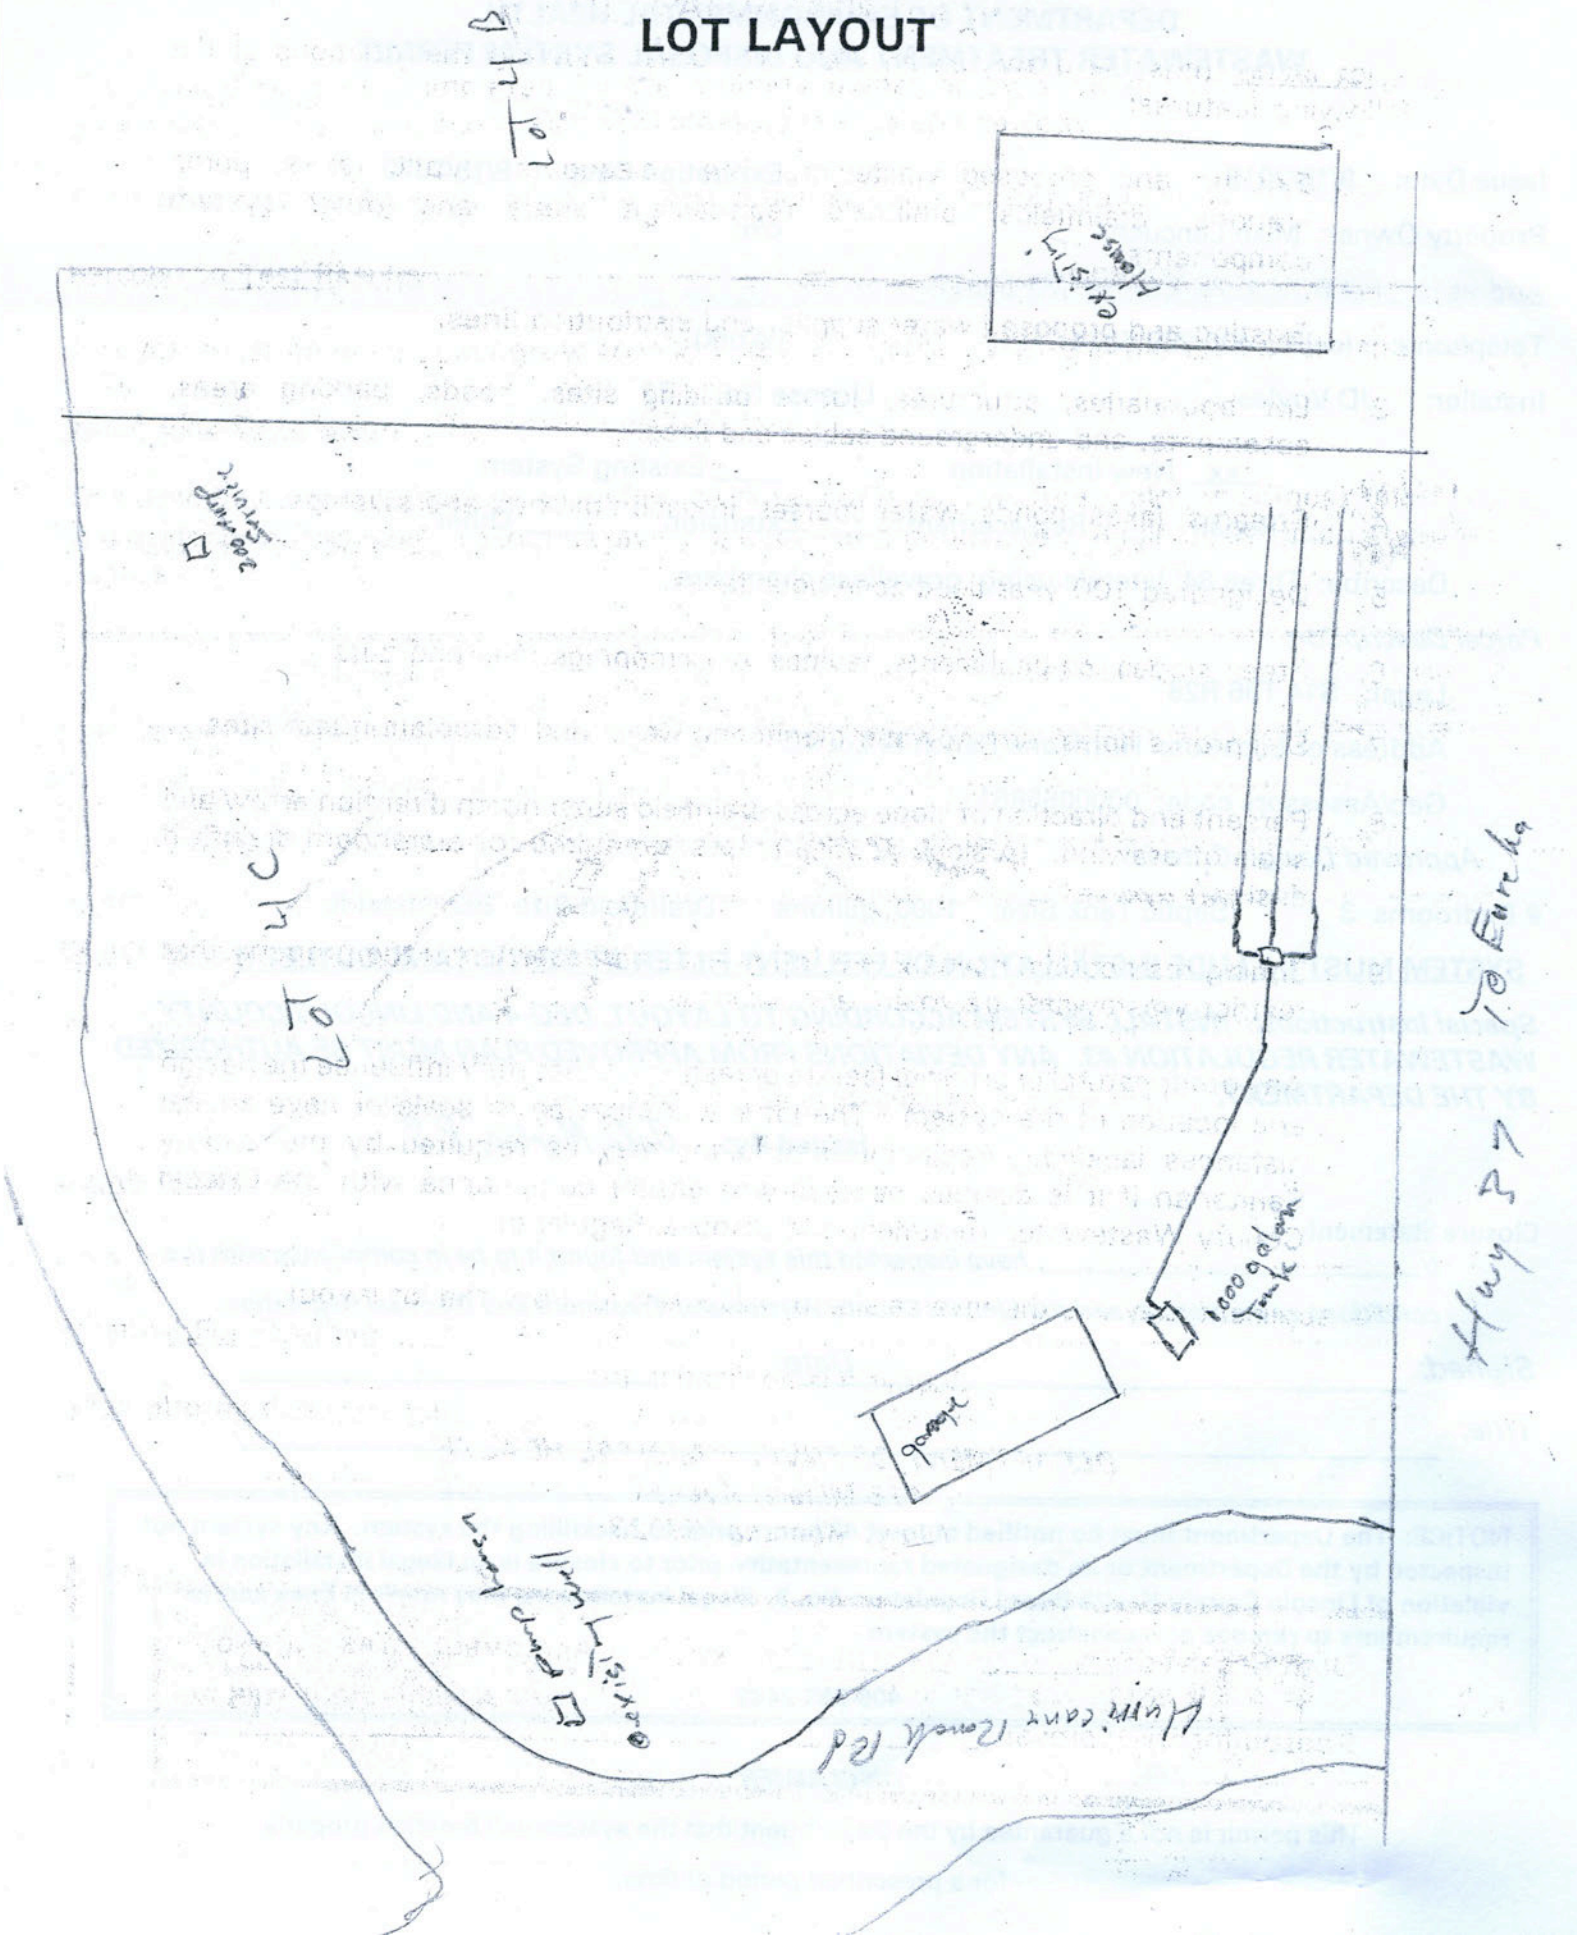
NOTICE: The Department must be notified at least 48 hours prior to backfilling the system. Any system not inspected by the Department or its designated representative prior to closure is an illegal installation in violation of Lincoln County Health Board Regulation No. 3. Illegal installations may result in fines and/or requirements to remove or reconstruct the system.

406-283-2442

DISCLAIMER

This permit is not a guarantee by the Department that the system will function properly for a prescribed period of time.

LOT LAYOUT


LOT 4B
Existing Trailer
LOT 4C
1000 gal tank
garage
Hwy 27 to Eureka