LINCOLN COUNTY
DEPARTMENT OF ENVIRONMENTAL HEALTH
WASTEWATER TREATMENT AND DISPOSAL SYSTEM PERMIT

Issue Date: 07/29/2010 Expiration Date: 07/30/2011

Property Owner: Dorothy McBride c/o:

Address: [redacted]

Telephone: [redacted] (Work)

Installer: D C Orr License No. 17

__XX__ New Installation _____ Existing System

_____ Repair _____ Replacement _____ Extension _____ Other

Describe:

Parcel Description:

Legal: SW-1/4 S25 T30 R31 Parcel B of McBride BLA

Address or Location: 281 Dolphin Way

Approved Design Criteria:

Bedrooms: 3 Septic Tank Size: 1000 gallons Drainfield Size: 300 Linear Feet

SYSTEM MUST INCLUDE INSTALLATION OF EFFLUENT FILTER AT SEPTIC TANK OUTLET !!

Special Instructions: INSTALL SYSTEM ACCORDING TO LAYOUT, DEQ-4 AND LINCOLN COUNTY WASTEWATER REGULATION #3. ANY DEVIATIONS FROM APPROVED PLAN MUST BE AUTHORIZED BY THE DEPARTMENT.

Issued By: *Kendra J. Lind, R.S.*

Closure Statement:

I, _____, have inspected this system and found it to be in compliance with the conditions of the permit, and the Lincoln County Wastewater Treatment and Disposal Regulation.

Signed: _____ *Date:* _____

Title: _____

NOTICE: The Department must be notified at least 48 hours prior to backfilling the system. Any system not inspected by the Department or its designated representative prior to closure is an illegal installation in violation of Lincoln County Health Board Regulation No. 3. Illegal installations may result in fines and/or requirements to remove or reconstruct the system.

406-293-7781

DISCLAIMER

This permit is not a guarantee by the Department that the system will function properly for a prescribed period of time.

EQ # 11-1013
Reviewed by the Local Reviewing Authority
Under contract with the
Department of Environmental Quality/ PCD
Local Reviewer 7/15/10
Date


Accepted under contract
Janet Haarlow 7/20/10
DEQ Representative
Date

RECEIVED
JUL 1 / 2010
MT DEQ PUBLIC WATER & SUPPLY SECTION

LOT LAYOUT

McBRIDE BOUNDARY LINE ADJUSTMENT

SW ¼, Sec. 25, T30N, R31W, PM.MT.
Lincoln County, Montana

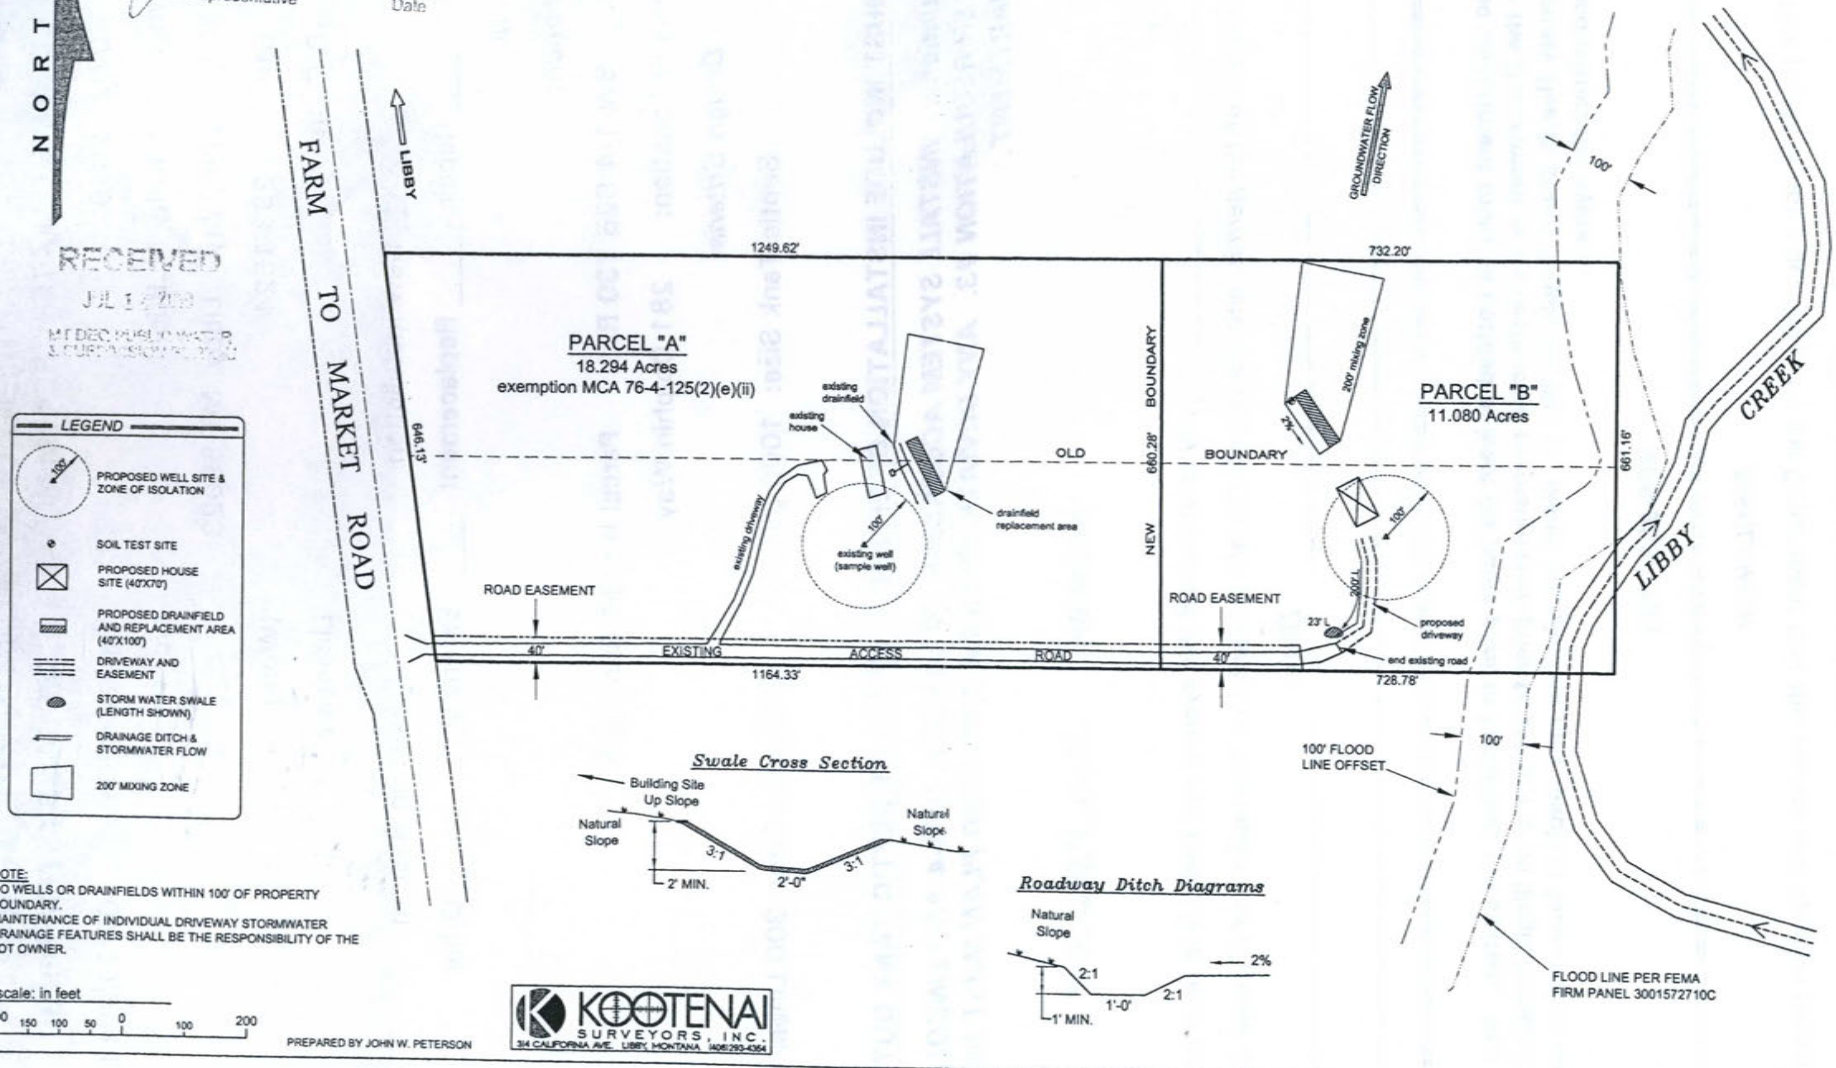

LEGEND

- PROPOSED WELL SITE & ZONE OF ISOLATION (100')
- SOIL TEST SITE
- PROPOSED HOUSE SITE (40'X70')
- PROPOSED DRAINFIELD AND REPLACEMENT AREA (40'X100')
- DRIVEWAY AND EASEMENT
- STORM WATER SWALE (LENGTH SHOWN)
- DRAINAGE DITCH & STORMWATER FLOW
- 200' MIXING ZONE

Swale Cross Section

Roadway Ditch Diagrams

NOTE:
NO WELLS OR DRAINFIELDS WITHIN 100' OF PROPERTY BOUNDARY.
MAINTENANCE OF INDIVIDUAL DRIVEWAY STORMWATER DRAINAGE FEATURES SHALL BE THE RESPONSIBILITY OF THE LOT OWNER.

scale: in feet
200 150 100 50 0 100 200

PREPARED BY JOHN W. PETERSON

KOOTENAI SURVEYORS, INC.
314 CALIFORNIA AVE. LIBBY, MONTANA (406)293-4364