LINCOLN COUNTY HEALTH DEPARTMENT Permit #24-7450
ENVIRONMENTAL HEALTH
WASTEWATER TREATMENT AND DISPOSAL SYSTEM PERMIT

Issue Date: 06/17/2024 Expiration Date: 06/16/2025

Property Owner: Meadowvale Farmstead LLC

Mailing Address: [redacted]

Installer: Bradley Persson License #: 159

Approved Work: (Check One) ☒ New Installation ☐ Existing System

☐ Replace Drainfield ☐ Replace Tank ☐ Extension

Describe: Installation of new gravity system for 3 Bedroom House.

Parcel Description:

Legal: S11, T37 N, R27 W, COS 4380, PARCEL B, ACRES 121.03

Property Address: 4988 Airport Rd., Eureka, MT 59917 Assessment Code: 7450

DEQ COSA: EQ# Date:

Approved Design Criteria: Installation of new gravity system for 3 Bedroom House with 2 Laterals @ 70' with reduction for chambers.

# of Bedrooms: 3 Septic Tank Size: 1000 gallons Trench Width: 24"

# of Laterals: 2 Length of Laterals: 70' Trench Depth: 24"-36"

SYSTEM MUST INCLUDE INSTALLATION OF EFFLUENT FILTER AT SEPTIC TANK OUTLET!!

Special Instructions: Install system according to the COSA, lot layout, the Lincoln County Wastewater Treatment and Disposal Regulation, and Circular DEQ-4. Reduction given for chambers. It is the installer's responsibility to ensure that all required horizontal setbacks are met. CHANGES MUST BE PRE-AUTHORIZED BY THE DEPARTMENT.

Issued By: Robin Blumberg, R.S.

NOTICE: The Department must be notified at least 3 business days (72 hours) prior to backfilling the system. Call 406-283-2442. Any system not inspected by the Department or its designated representative prior to closure is an illegal installation in violation of Lincoln County Health Board Regulation Ch. 3. Illegal installations may result in fines and/or requirements to remove or reconstruct the system.

Closure Statement:

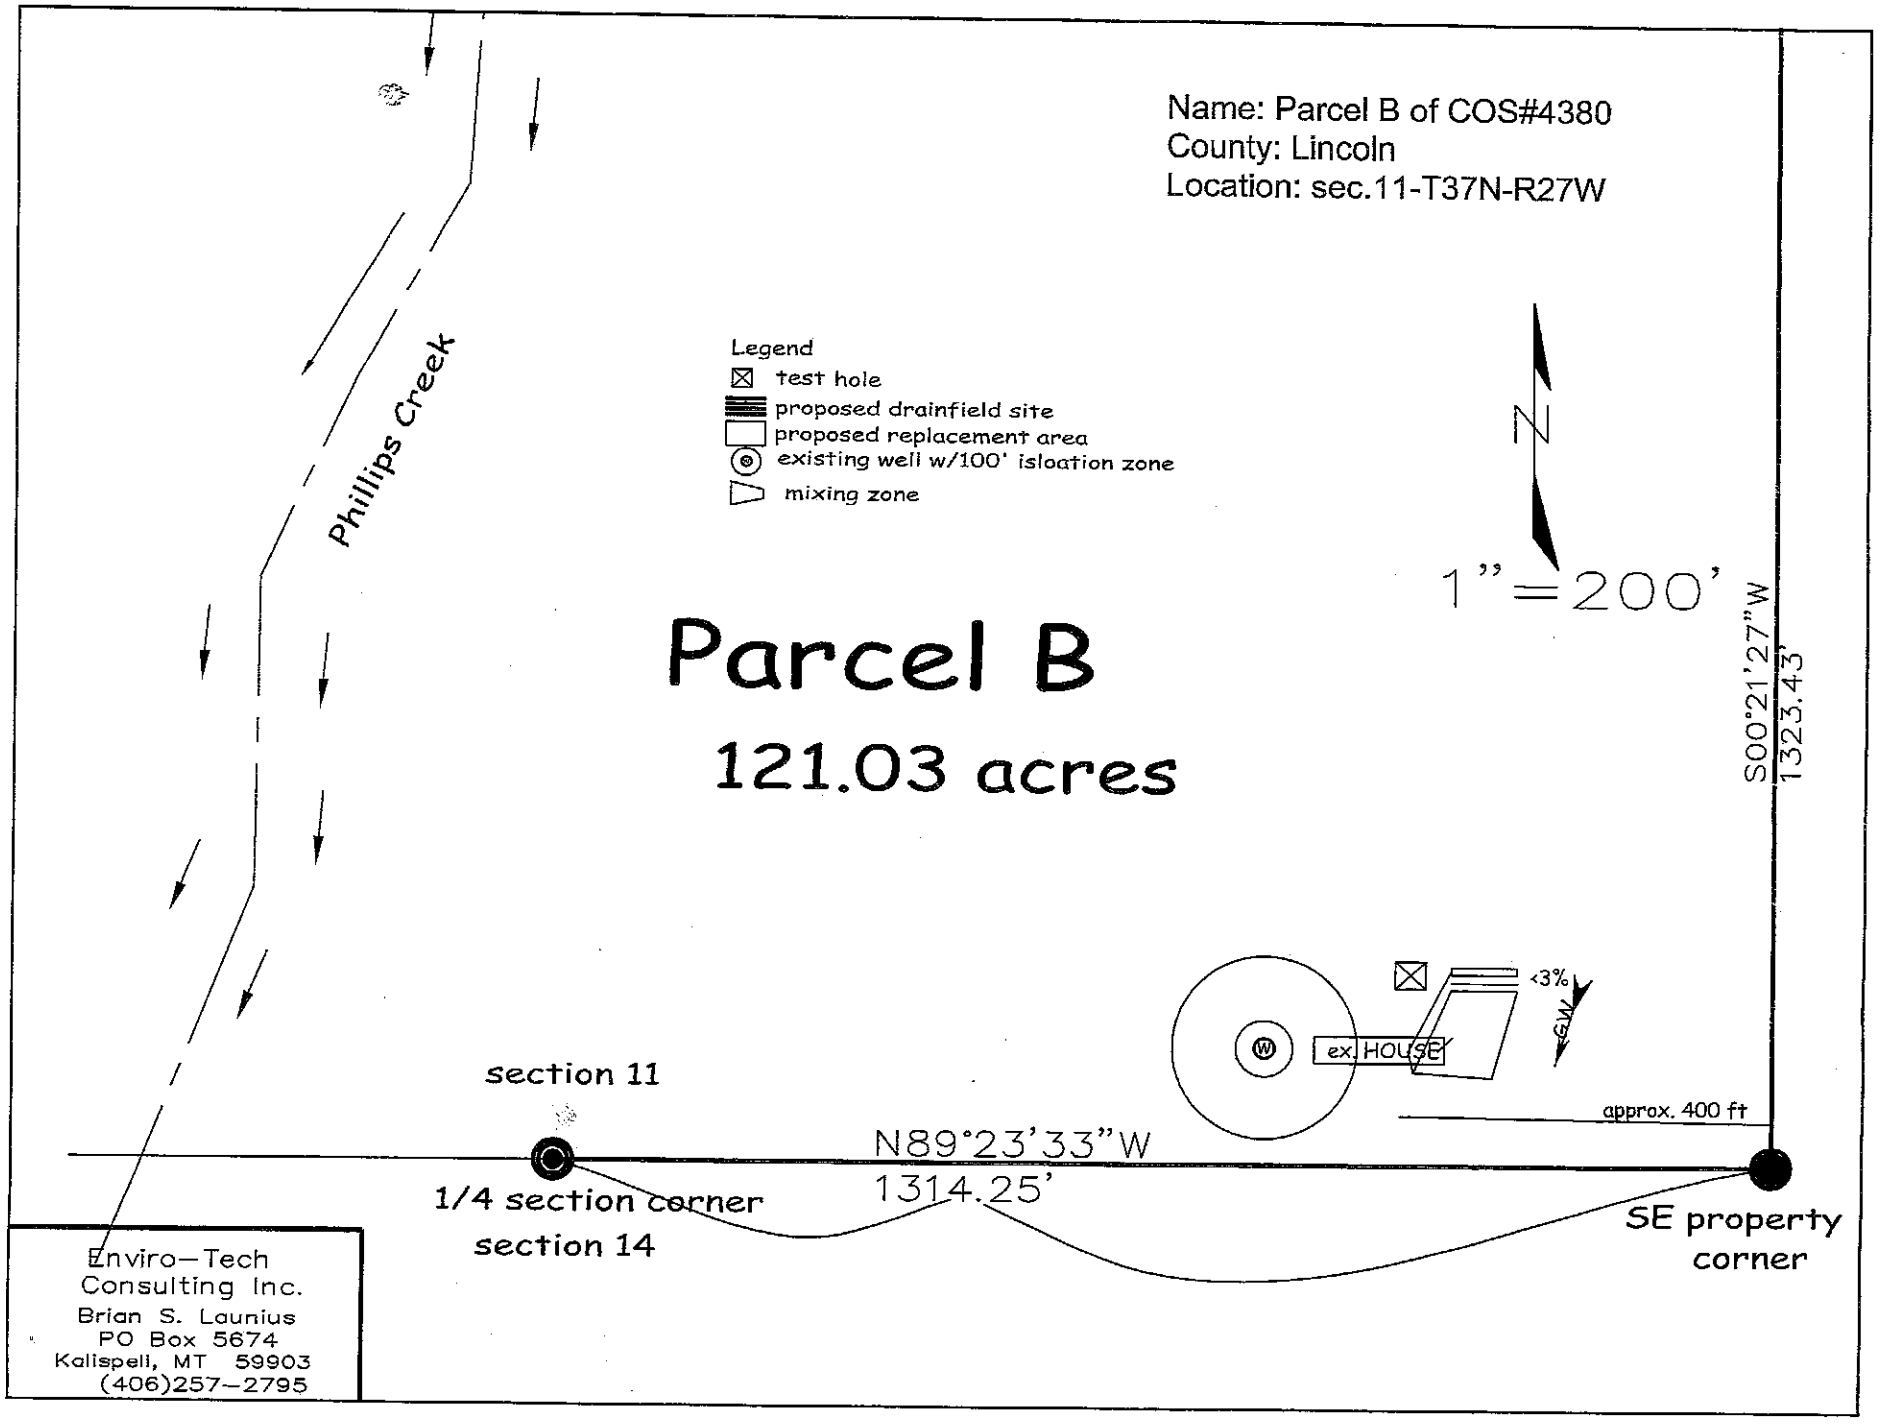
This system is in compliance with the approved design criteria and Lincoln County's Wastewater Treatment and Disposal Regulation.

Signed: Robin Blumberg *Date:* 9/11/24

__✓__ Lincoln County Health Department (LCHD) ____ Licensed Installer w/ approval of LCHD

This permit is not finalized until the system is inspected and the closure statement is signed.

This permit is not a guarantee that the system will function properly for a prescribed period of time.


Name: Parcel B of COS#4380
County: Lincoln
Location: sec.11-T37N-R27W
Legend
test hole
proposed drainfield site
proposed replacement area
existing well w/100' isloation zone
mixing zone
Phillips Creek
N
1"=200'
Parcel B
121.03 acres
S00°21'27"W
1323.43'
<3%
ex. HOUSE
approx. 400 ft
section 11
N89°23'33"W
1314.25'
1/4 section corner
section 14
SE property corner
Enviro-Tech Consulting Inc.
Brian S. Launius
PO Box 5674
Kalispell, MT 59903
(406)257-2795