LINCOLN COUNTY HEALTH DEPARTMENT
ENVIRONMENTAL HEALTH
WASTEWATER TREATMENT AND DISPOSAL SYSTEM PERMIT

Issue Date: 10/20/2022 Expiration Date: 10/19/2023

Property Owner: Corey & Jennifer Meyer

Mailing Address: [redacted]

Telephone: [redacted] Email: [redacted]

Installer: TBD (licensed installer required) License #:

Approved Work: (Check One) ☒ New Installation ☐ Existing System

☐ Replace Drainfield ☐ Replace Tank ☐ Extension

Describe: Pressure dosed system with standard trenches using chambers

Parcel Description:

Legal: Kootenai Vista, Block 4, Lot 5, S27 T32N R34W, 0.675 acres

Property Address: 492 Center Drive, Troy Assessment Code: 6288

Approved Design Criteria:

# of Bedrooms: 3	Septic Tank Size: 1000/500 gallons	Trench Width: 36 inches
# of Laterals: 5	Length of Laterals: 100 feet	Trench Depth: 24-36 inches

SYSTEM MUST INCLUDE INSTALLATION OF EFFLUENT FILTER AT SEPTIC TANK OUTLET!!

Special Instructions: Install system according to the lot layout, the Lincoln County Wastewater Treatment and Disposal Regulation, and Circular DEQ-4. ANY CHANGES MUST BE PRE-AUTHORIZED BY THE DEPARTMENT.

Issued By: *Kathi J. Hooper, R.S.*

NOTICE: The Department must be notified at least 3 business days (72 hours) prior to backfilling the system. Call 406-283-2442. Any system not inspected by the Department or its designated representative prior to closure is an illegal installation in violation of Lincoln County Health Board Regulation Ch. 3. Illegal installations may result in fines and/or requirements to remove or reconstruct the system.

Closure Statement:

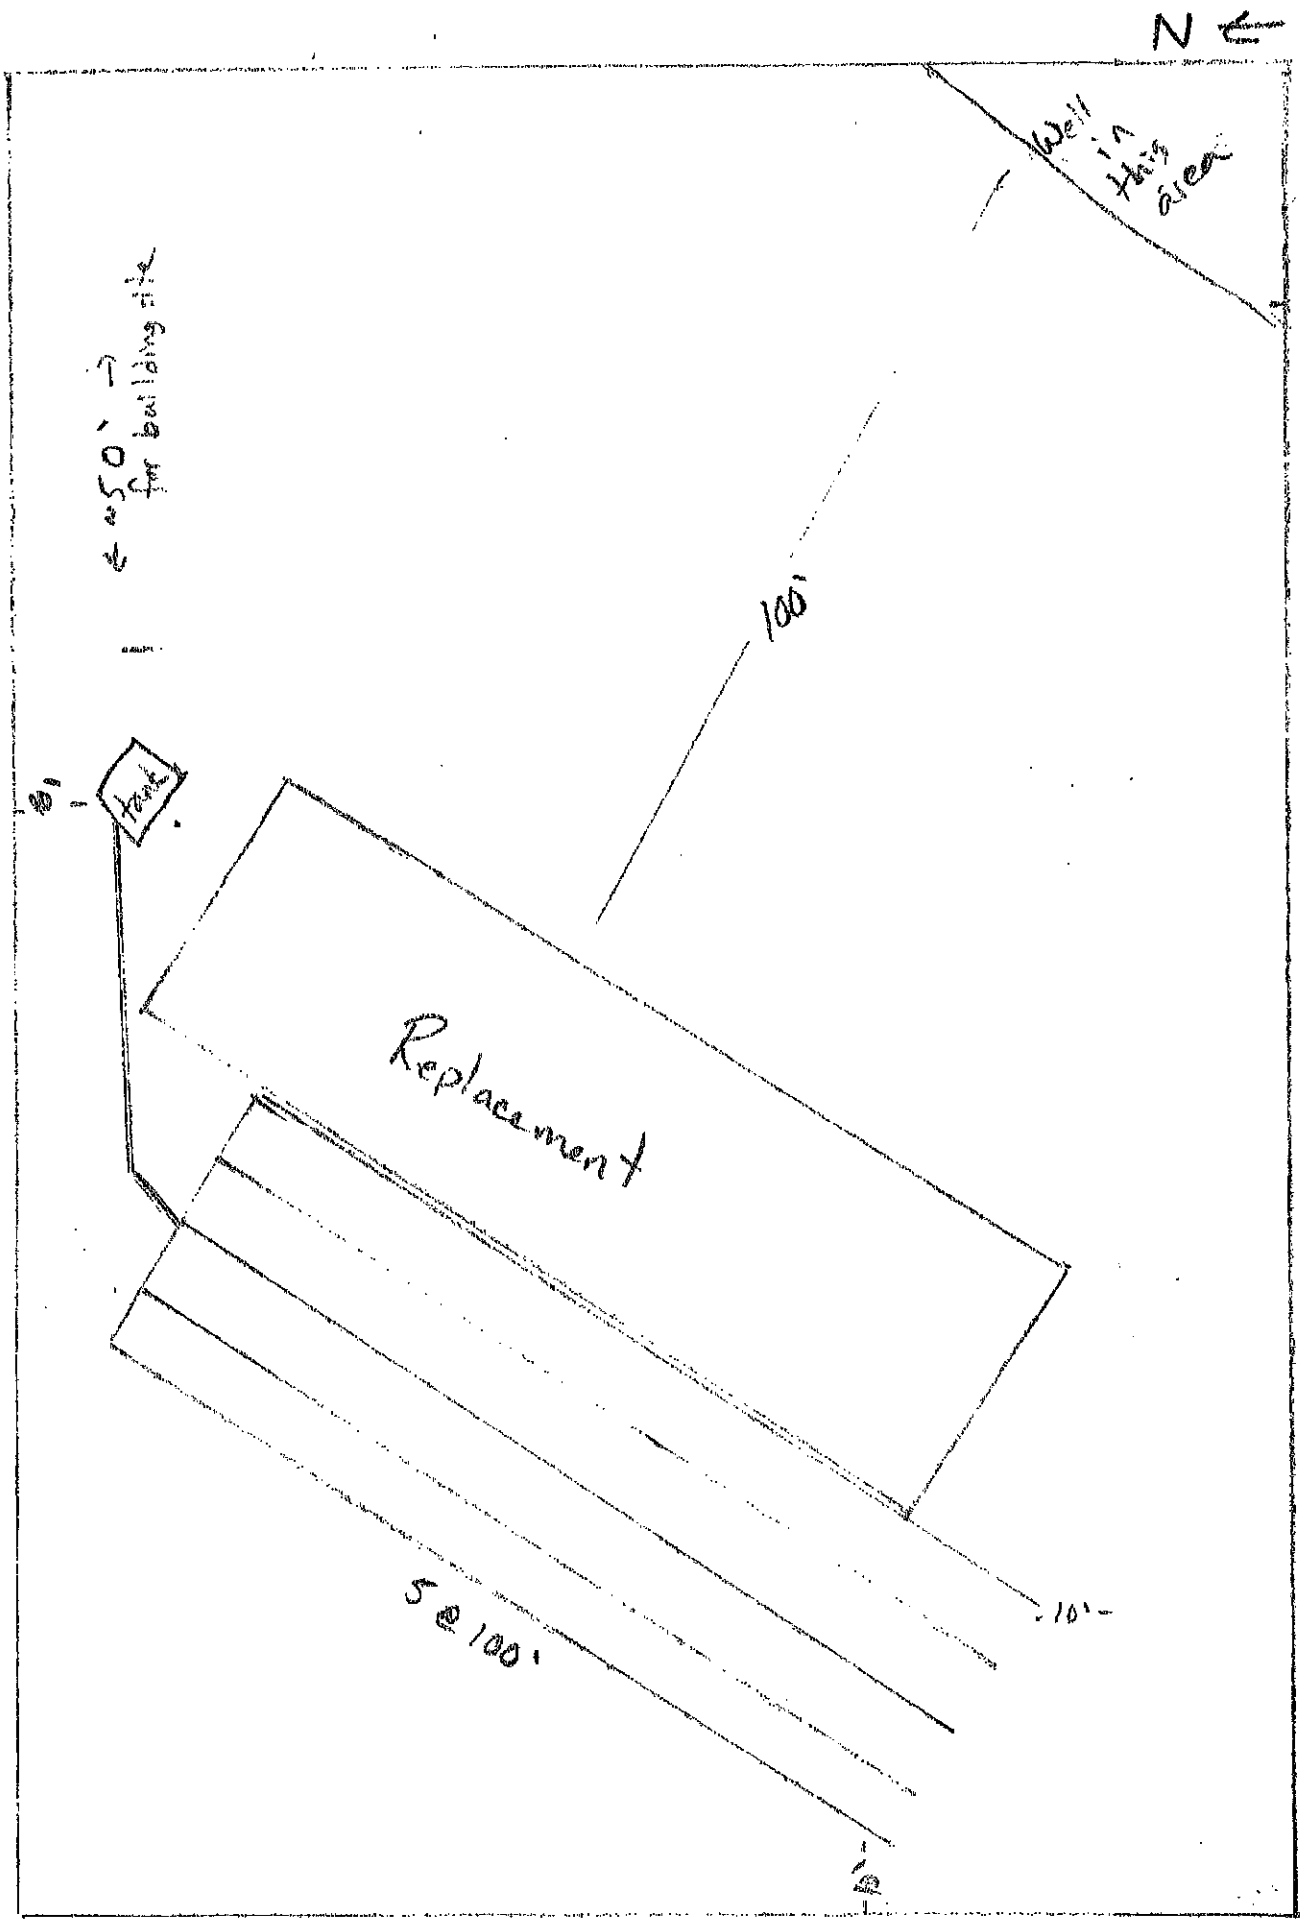
I, _____, have inspected this system and found it to be in compliance with the approved design criteria and Lincoln County's Wastewater Treatment and Disposal Regulation.

Signed: _____ *Date:* _____

_____ Lincoln County Health Department (LCHD) _____ Licensed Installer w/ approval of LCHD

DISCLAIMER

This permit is not a guarantee by the Department that the system will function properly for a prescribed period of time.


N
Well in this area
← 150' → for building site
100'
80'
Tank
Replacement
5 @ 100'
10'
Lot 5