LINCOLN COUNTY HEALTH DEPARTMENT
ENVIRONMENTAL HEALTH
WASTEWATER TREATMENT AND DISPOSAL SYSTEM PERMIT

Issue Date: 11/13/2023 Expiration Date: 11/12/2024

Property Owner: Lauren Millette

Mailing Address: [redacted]

Telephone: [redacted] E-mail: [redacted]

Installer: Cory Persson/ Bubba's Excavating License #: 197

Approved Work: (Check One) ☐ New Installation ☒ Existing System

☒ Replace Drainfield ☐ Replace Tank ☐ Extension

Describe: Installation of replacement drainfield.

Parcel Description:

Legal: POWELL&SAUL LAKE LOTS, S28, T37 N, R27 W, LOT 2, ACRES 0.75, PM 7118

Property Address: 69 Carpenter Lane Eureka, MT 59917 Assessment Code: 11219

DEQ COSA: EQ#27-81-M1-K897 Date: 12/27/1982

Approved Design Criteria: Installation of replacement drainfield. A replacement area is required.

# of Bedrooms: 2 Septic Tank Size: 1000 gallons Trench Width: 24"

# of Laterals: 2 Length of Laterals: 65' Trench Depth: 36"

SYSTEM MUST INCLUDE INSTALLATION OF EFFLUENT FILTER AT SEPTIC TANK OUTLET!!

Special Instructions: Install system according to the COSA, lot layout, the Lincoln County Wastewater Treatment and Disposal Regulation, and Circular DEQ-4. It is the installer's responsibility to ensure that all required horizontal setbacks are met. CHANGES MUST BE PRE-AUTHORIZED BY THE DEPARTMENT.

Issued By: Robin Blumberg, S97

NOTICE: The Department must be notified at least 3 business days (72 hours) prior to backfilling the system. Call 406-283-2442. Any system not inspected by the Department or its designated representative prior to closure is an illegal installation in violation of Lincoln County Health Board Regulation Ch. 3. Illegal installations may result in fines and/or requirements to remove or reconstruct the system.

Closure Statement:

This system is in compliance with the approved design criteria and Lincoln County's Wastewater Treatment and Disposal Regulation.

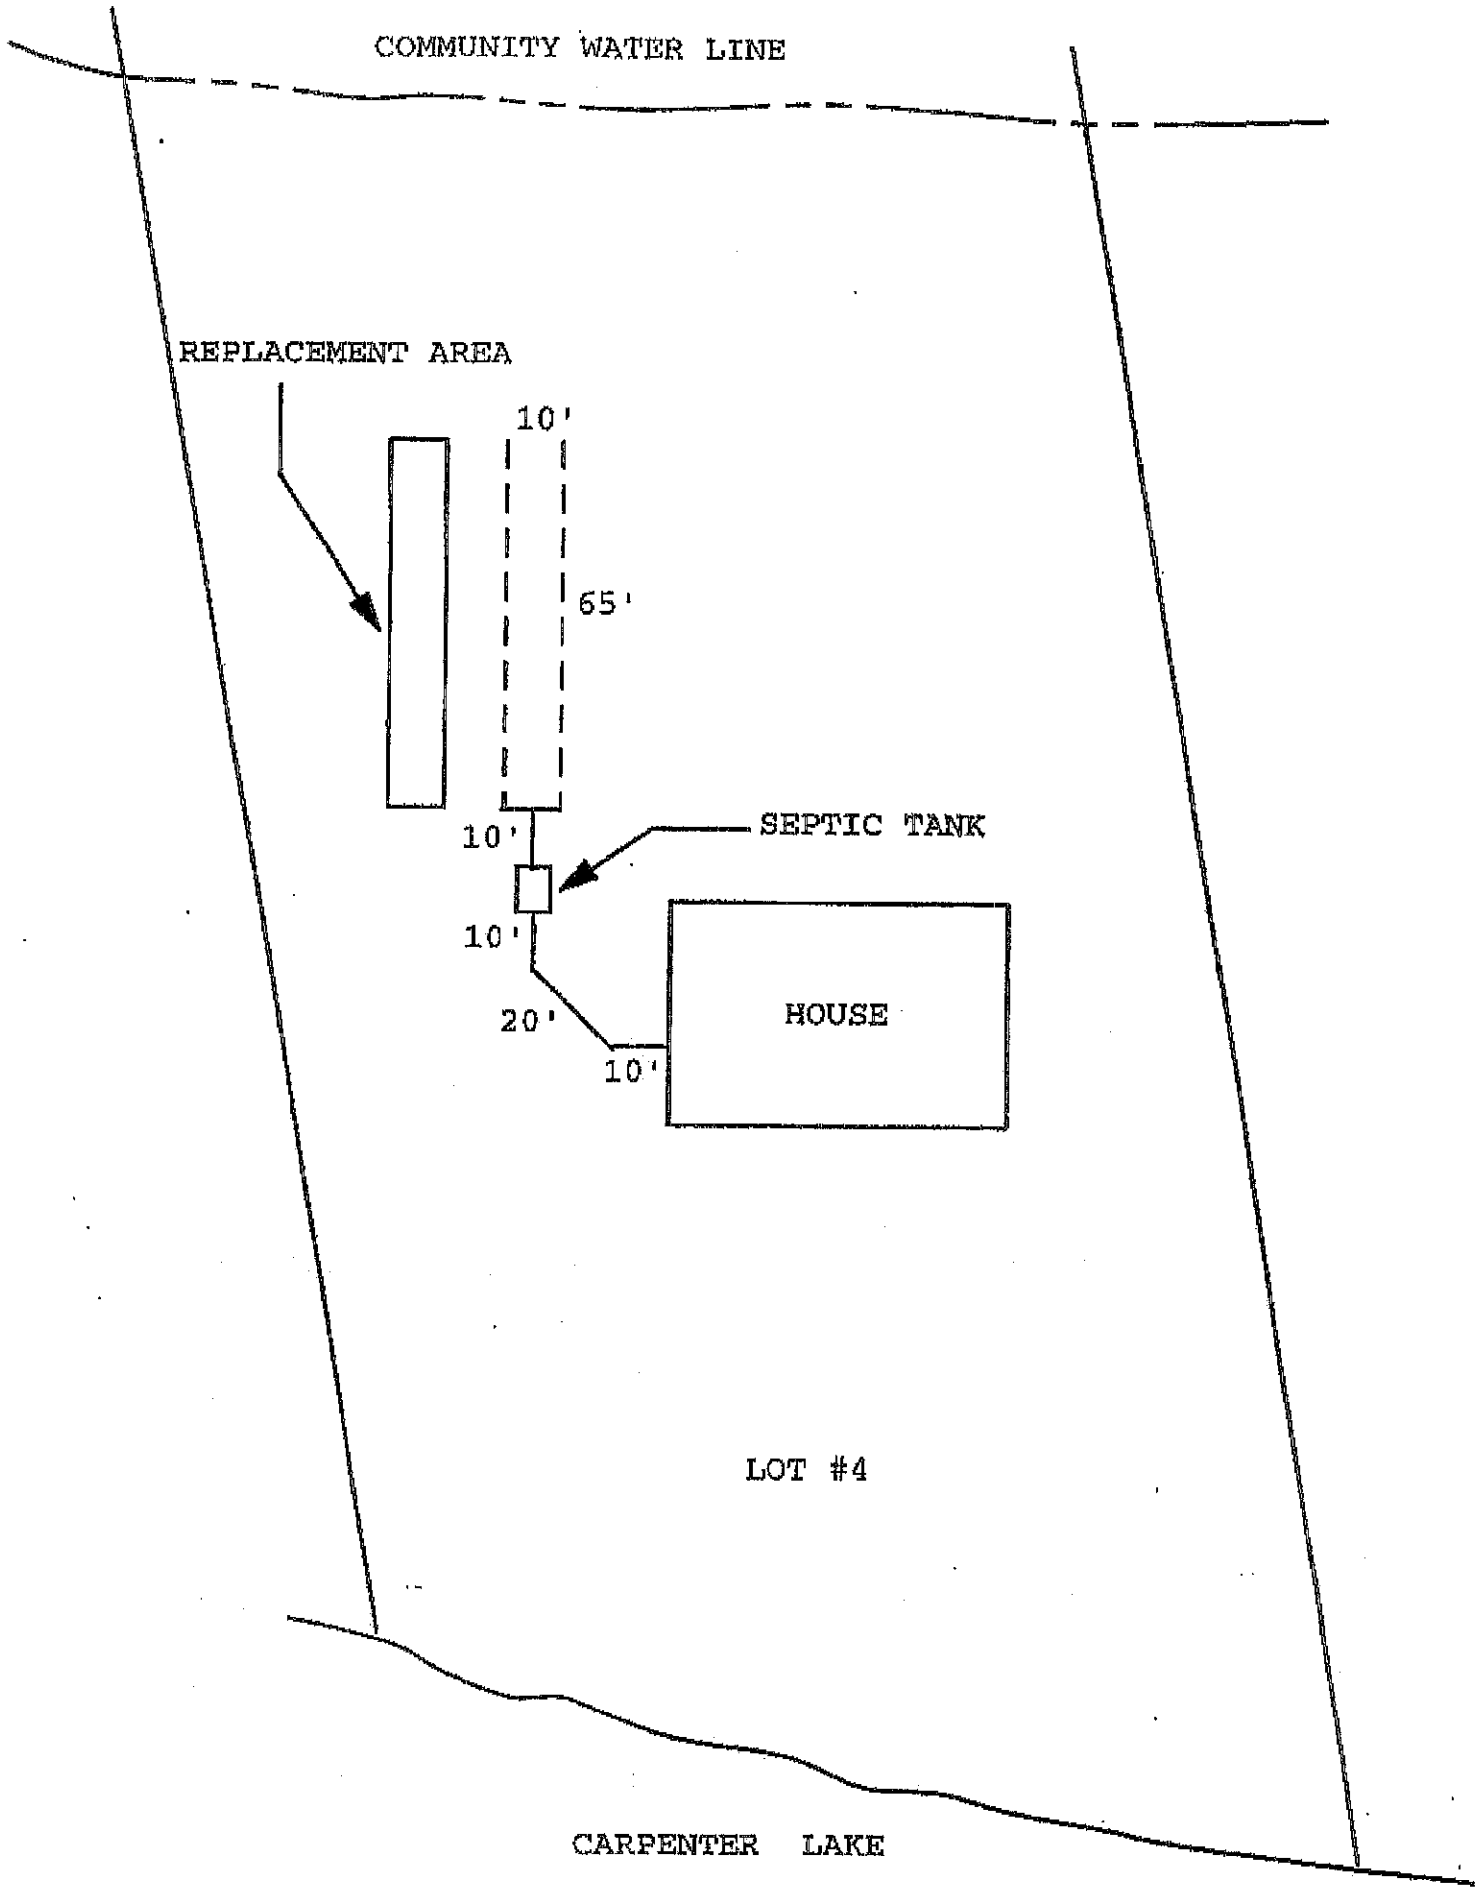
Signed: Robin Blumberg *Date:* 12/7/23

_____ Lincoln County Health Department (LCHD) _____ Licensed Installer w/ approval of LCHD

DISCLAIMER

This permit is not a guarantee by the Department that the system will function properly for a prescribed period of time.

SV


COMMUNITY WATER LINE
REPLACEMENT AREA
10'
65'
10'
SEPTIC TANK
10'
20'
10'
HOUSE
LOT #4
CARPENTER LAKE