LINCOLN COUNTY HEALTH DEPARTMENT Permit #24-56252
ENVIRONMENTAL HEALTH
WASTEWATER TREATMENT AND DISPOSAL SYSTEM PERMIT

Issue Date: 06/11/2024 Expiration Date: 06/10/2025

Property Owner: Jeff Misner

Mailing Address: [redacted]

Installer: Billie Gardner License #: 177

Approved Work: (Check One) ☒ New Installation ☐ Existing System

☐ Replace Drainfield ☐ Replace Tank ☐ Extension

Describe: Installation of new gravity system for 2 Bedroom House.

Parcel Description:

Legal: QUARTZ MOUNTAIN ESTATE, S24, T31 N, R32 W, LOT 2, ACRES 2.009, PM 7039

Property Address: 120 Kate Lane, Libby, MT 59923 Assessment Code: 56252

DEQ COSA: EQ#24-2849 Date: 05/29/24

Approved Design Criteria: Installation of new gravity system for 2 Bedroom House with 3 Laterals @ 64' with reduction given for chambers.

# of Bedrooms: 2 Septic Tank Size: 1500 gallons Trench Width: 24"

# of Laterals: 3 Length of Laterals: 64' Trench Depth: 24"-36"

SYSTEM MUST INCLUDE INSTALLATION OF EFFLUENT FILTER AT SEPTIC TANK OUTLET!!

Special Instructions: Install system according to the COSA, lot layout, the Lincoln County Wastewater Treatment and Disposal Regulation, and Circular DEQ-4. Reduction given for chambers. It is the installer's responsibility to ensure that all required horizontal setbacks are met. CHANGES MUST BE PRE-AUTHORIZED BY THE DEPARTMENT.

Issued By: *Robin Blumberg, R.S.*

NOTICE: The Department must be notified at least 3 business days (72 hours) prior to backfilling the system. Call 406-283-2442. Any system not inspected by the Department or its designated representative prior to closure is an illegal installation in violation of Lincoln County Health Board Regulation Ch. 3. Illegal installations may result in fines and/or requirements to remove or reconstruct the system.

Closure Statement:

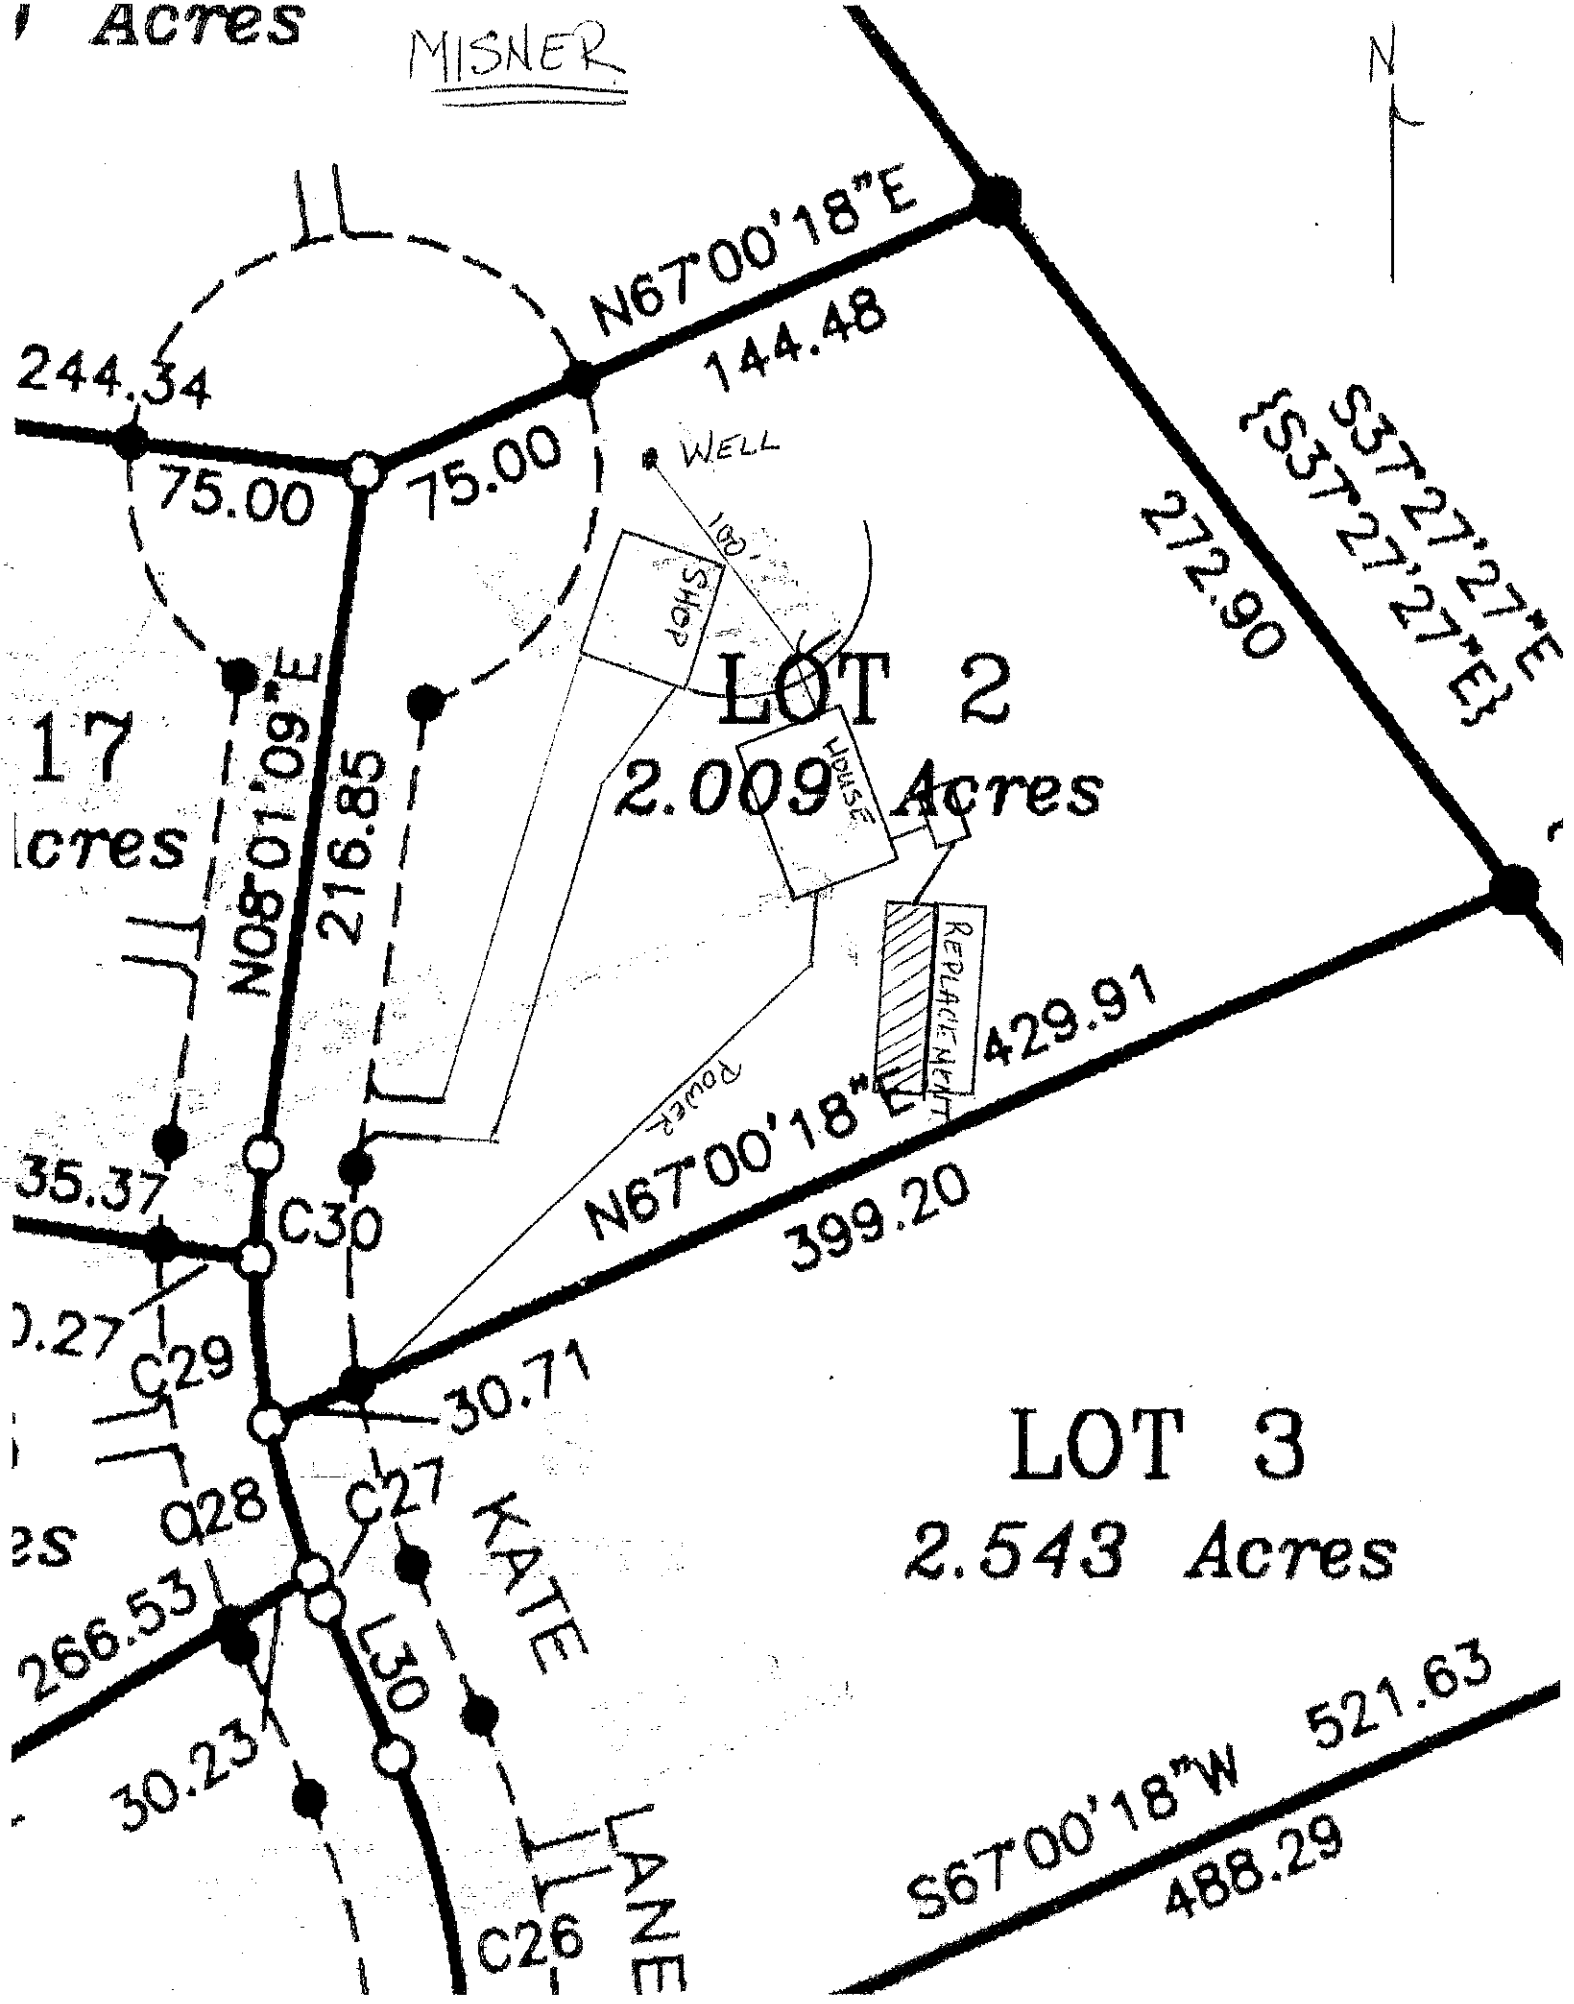
This system is in compliance with the approved design criteria and Lincoln County's Wastewater Treatment and Disposal Regulation.

Signed: Robin Blumberg *Date:* 6/21/24

✓ Lincoln County Health Department (LCHD) ____ Licensed Installer w/ approval of LCHD

This permit is not finalized until the system is inspected and the closure statement is signed.

This permit is not a guarantee that the system will function properly for a prescribed period of time.


Acres
MISNER
N
N67°00'18"E
144.48
244.34
75.00
75.00
WELL
100'
SHOP
LOT 2
2.009 Acres
HOUSE
272.90
S37°27'27"E
(S37°27'27"E)
17
Acres
N08°01'09"E
216.85
REPLACEMENT
Power
429.91
N67°00'18"E
399.20
35.37
C30
.27
C29
30.71
C28
C27
KATE
LOT 3
2.543 Acres
266.53
L30
30.23
LANE
C26
S67°00'18"W
521.63
488.29