LINCOLN COUNTY HEALTH DEPARTMENT
ENVIRONMENTAL HEALTH
WASTEWATER TREATMENT AND DISPOSAL SYSTEM PERMIT

Issue Date: 05/25/2023 Expiration Date: 05/24/2024

Property Owner: Scott Morrison

Mailing Address: [redacted]

Telephone: [redacted] E-mail: [redacted]

Installer: Dale Schmidt License #: 135

Approved Work: (Check One) ☒ New Installation ☐ Existing System

☐ Replace Drainfield ☐ Replace Tank ☐ Extension

Describe: TH#2 Installation of new pressure dosed system.

Parcel Description:

Legal: S 14, T36 N, R28 W, C.O.S. PM 6699, REMAINDER PARCEL IN SESW 20.08 ACRES *10655*

Property Address: 6877 Black Lake Rd Rexford, MT 59930 Assessment Code: 10655

DEQ COSA: E.Q.# Date:

Approved Design Criteria: Installation of new system with 3 Laterals @ 76'.

# of Bedrooms: 3 Septic Tank Size: 1000 gallons Trench Width: 36"

# of Laterals: 3 Length of Laterals: 76' Trench Depth: 24"-36"

SYSTEM MUST INCLUDE INSTALLATION OF EFFLUENT FILTER AT SEPTIC TANK OUTLET!!

Special Instructions: Install system according to the COSA, lot layout, the Lincoln County Wastewater Treatment and Disposal Regulation, and Circular DEQ-4. It is the installer's responsibility to ensure that all required horizontal setbacks are met. Reduction given for chambers. CHANGES MUST BE PRE-AUTHORIZED BY THE DEPARTMENT.

Issued By: Robin Blumberg, SIT

NOTICE: The Department must be notified at least 3 business days (72 hours) prior to backfilling the system. Call 406-283-2442. Any system not inspected by the Department or its designated representative prior to closure is an illegal installation in violation of Lincoln County Health Board Regulation Ch. 3. Illegal installations may result in fines and/or requirements to remove or reconstruct the system.

Closure Statement:

This system is in compliance with the approved design criteria and Lincoln County's Wastewater Treatment and Disposal Regulation.

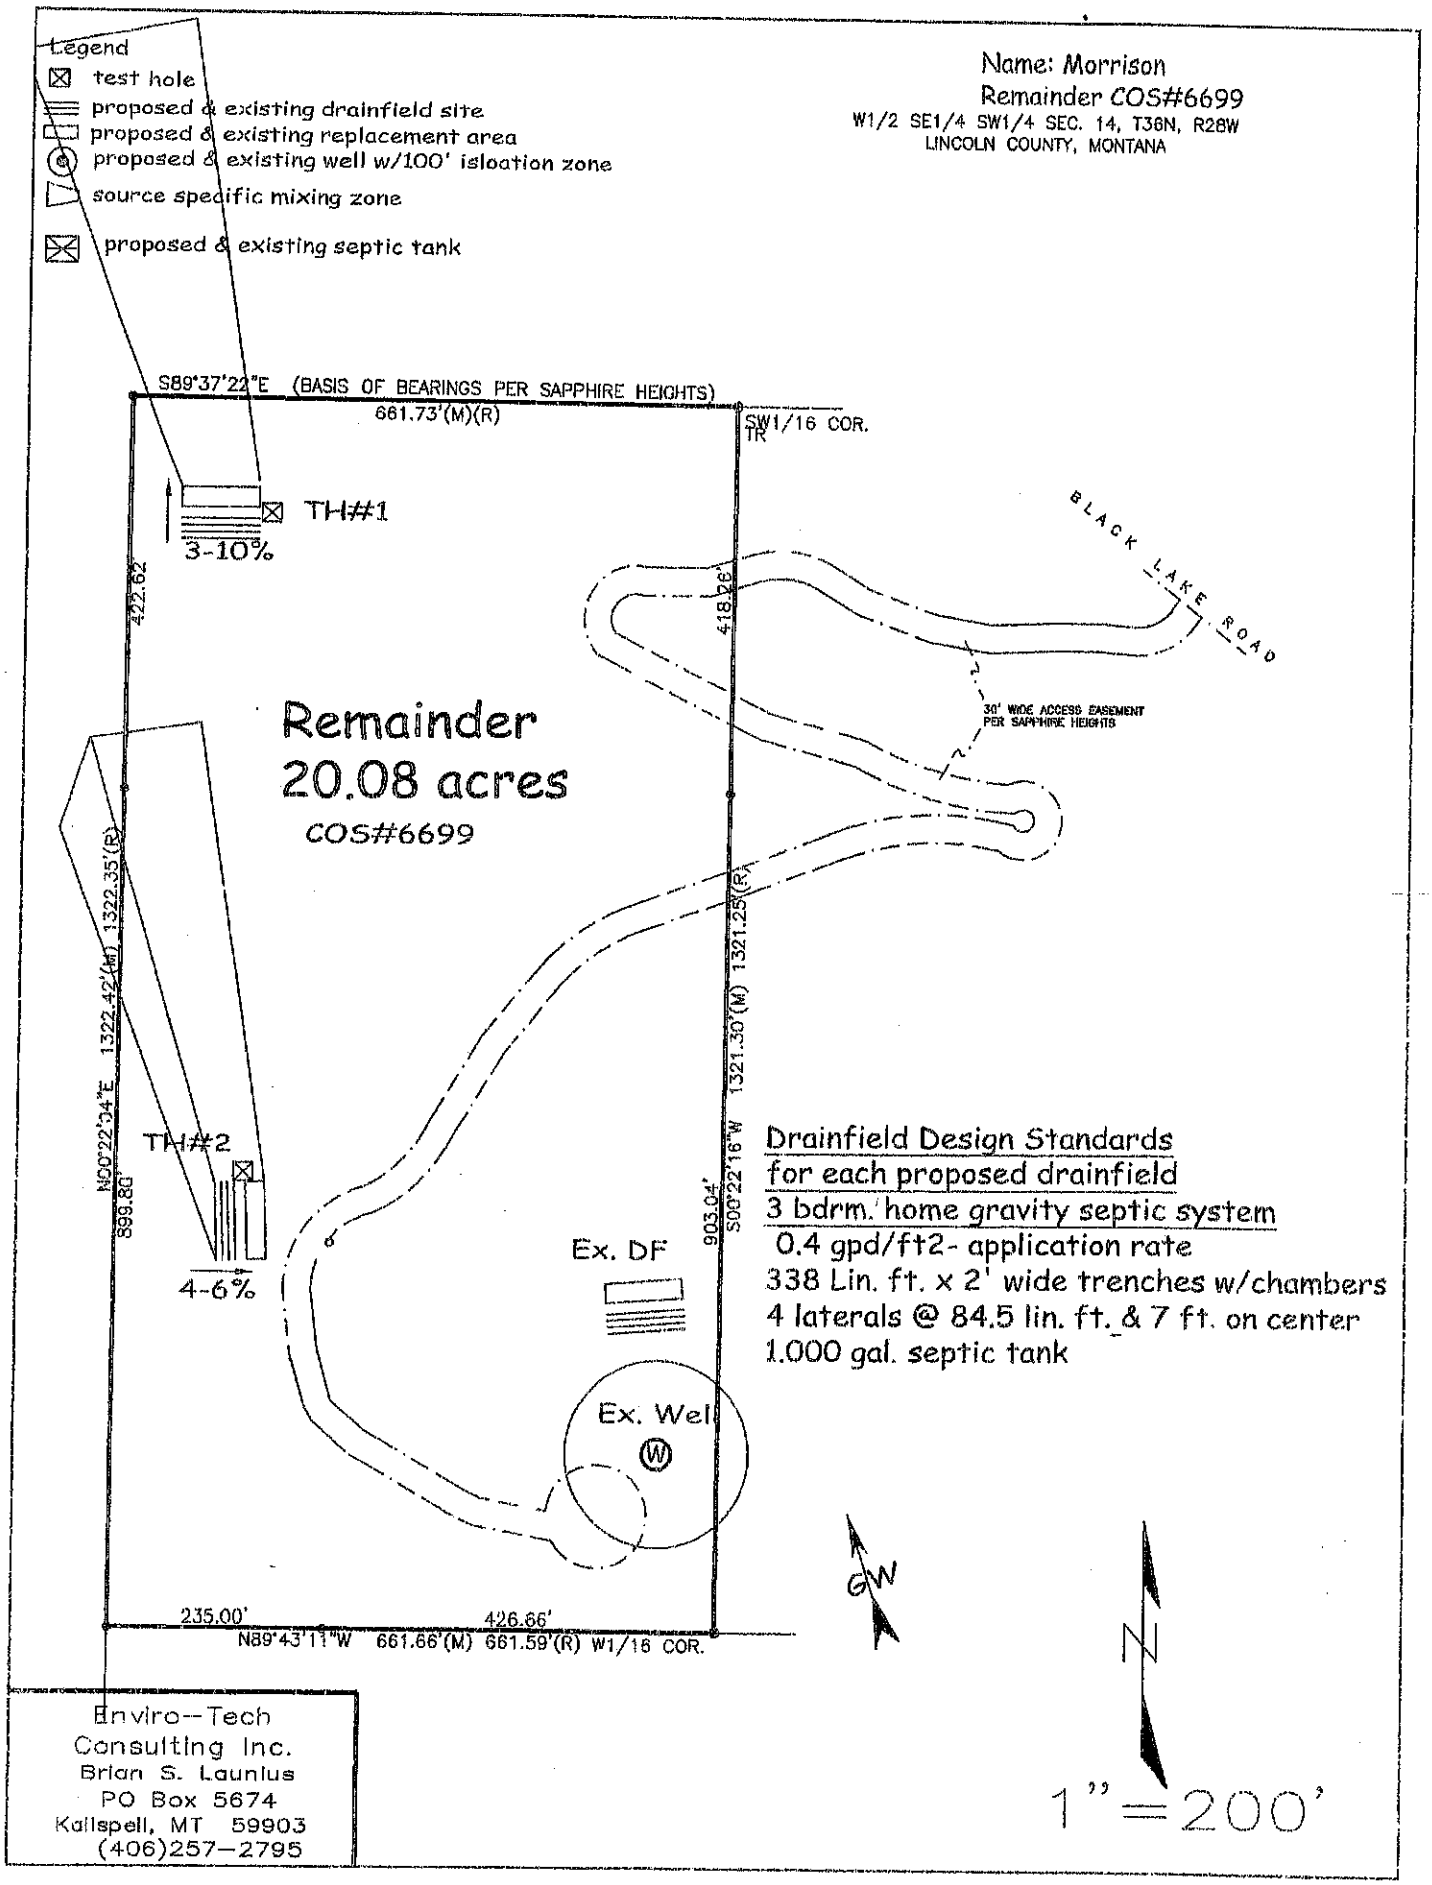
Signed: John Ohmer *Date:* 11/9/23

✓ Lincoln County Health Department (LCHD) ____ Licensed Installer w/ approval of LCHD

This permit is not finalized until the system is inspected and the closure statement is signed.

This permit is not a guarantee that the system will function properly for a prescribed period of time.

SV


Legend
test hole
proposed & existing drainfield site
proposed & existing replacement area
proposed & existing well w/100' isloation zone
source specific mixing zone
proposed & existing septic tank
Name: Morrison
Remainder COS#6699
W1/2 SE1/4 SW1/4 SEC. 14, T36N, R28W
LINCOLN COUNTY, MONTANA
S89°37'22"E (BASIS OF BEARINGS PER SAPPHIRE HEIGHTS)
661.73'(M)(R)
SW1/16 COR.
TH#1
3-10%
422.62
418.76'
BLACK LAKE ROAD
30' WIDE ACCESS EASEMENT PER SAPPHIRE HEIGHTS
Remainder
20.08 acres
COS#6699
N00°22'34"E 1322.42'(M) 1322.35'(R)
899.80'
TH#2
4-6%
S00°22'16"W 1321.30'(M) 1321.25'(R)
903.04'
Ex. DF
Ex. Well
W
Drainfield Design Standards
for each proposed drainfield
3 bdrm. home gravity septic system
0.4 gpd/ft2- application rate
338 Lin. ft. x 2' wide trenches w/chambers
4 laterals @ 84.5 lin. ft. & 7 ft. on center
1,000 gal. septic tank
GW
235.00'
426.66'
N89°43'11"W 661.66'(M) 661.59'(R) W1/16 COR.
N
1" = 200'
Enviro-Tech
Consulting Inc.
Brian S. Launius
PO Box 5674
Kalispell, MT 59903
(406)257-2795