# LINCOLN COUNTY HEALTH DEPARTMENT
# ENVIRONMENTAL HEALTH
# WASTEWATER TREATMENT AND DISPOSAL SYSTEM PERMIT

Issue Date: 11/09/2023 Expiration Date: 11/08/2024

Property Owner: Enrique Orozco

Mailing Address: [redacted]

Telephone: 662-231-0209 E-mail: mikerosas61@gmail.com

Installer: Homeowner License #:

*Approved Work:* (Check One) ☒ New Installation ☐ Existing System

☐ Replace Drainfield ☐ Replace Tank ☐ Extension

Describe: Installation of new gravity system.

*Parcel Description:*

Legal: BANKS, S05, T29 N, R33 W, SECTION 5/6, LOT 1, ACRES 50.79, PM 6589

Property Address: 888 Big Timber Lane Troy, MT 59935 Assessment Code: 52522

DEQ COSA: EQ# Date:

*Approved Design Criteria: Installation of new gravity system with 4 Laterals @ 90' with 24" wide trenches and a minimum of 5' between trenches and trench depth 24"-36".*

# of Bedrooms: 4 Septic Tank Size: 1500 gallon Trench Width: 24"

# of Laterals: 4 Length of Laterals: 90' Trench Depth: 24"-36"

**SYSTEM MUST INCLUDE INSTALLATION OF EFFLUENT FILTER AT SEPTIC TANK OUTLET!!**

*Special Instructions: Install system according to the COSA, lot layout, the Lincoln County Wastewater Treatment and Disposal Regulation, and Circular DEQ-4. It is the installer's responsibility to ensure that all required horizontal setbacks are met. CHANGES MUST BE PRE-AUTHORIZED BY THE DEPARTMENT.*

**Issued By:** Robin Blumberg, S17

**NOTICE: The Department must be notified at least 3 business days (72 hours) prior to backfilling the system. Call 406-283-2442. Any system not inspected by the Department or its designated representative prior to closure is an illegal installation in violation of Lincoln County Health Board Regulation Ch. 3. Illegal installations may result in fines and/or requirements to remove or reconstruct the system.**

Closure Statement:

*This system is in compliance with the approved design criteria and Lincoln County's Wastewater Treatment and Disposal Regulation.*

*Signed:* Robin Blumberg *Date:* 7/26/24

____ Lincoln County Health Department (LCHD) ____ Licensed Installer w/ approval of LCHD

***DISCLAIMER***

This permit is not a guarantee by the Department that the system will function properly for a prescribed period of time.

LINCOLN COUNTY, MONTANA

# LOT LAYOUT

SW 1/4 S 5 & SE 1/4 s 6
PLAT NO. 6589
SECTION 5 & 6, TWP. 29 N.,
R. 33 W., P.M.M.
FOR: HENRY AND LEIGH OROZCO


DATE: JULY 2023

NO KNOW POTENTIAL SOURCES OF CONTAMINATION WITHIN 500' OF EXISTING WELLS EXCEPT FOR THE PROPOSED AND EXISTING DRAINFIELDS

NO WELLS OR DRAINFIELDS OR MIXING ZONES WITHIN 100' OF LOT BOUNDRY LINES

PROPOSED BUILDING SITES ARE CONCEPTUAL IN NATURE. THIS LOT LAYOUT IN NO WAY PRESENTS A REGULATORY DOCUMENT FOR PROPOSED BUILDINGS SITES.

DRAINFIELDS ARE STANDARD GAVITY FED TRENCHES; SEE CIRCULAR DEQ 4 FOR TRENCH CONSTURCTION DETAILS

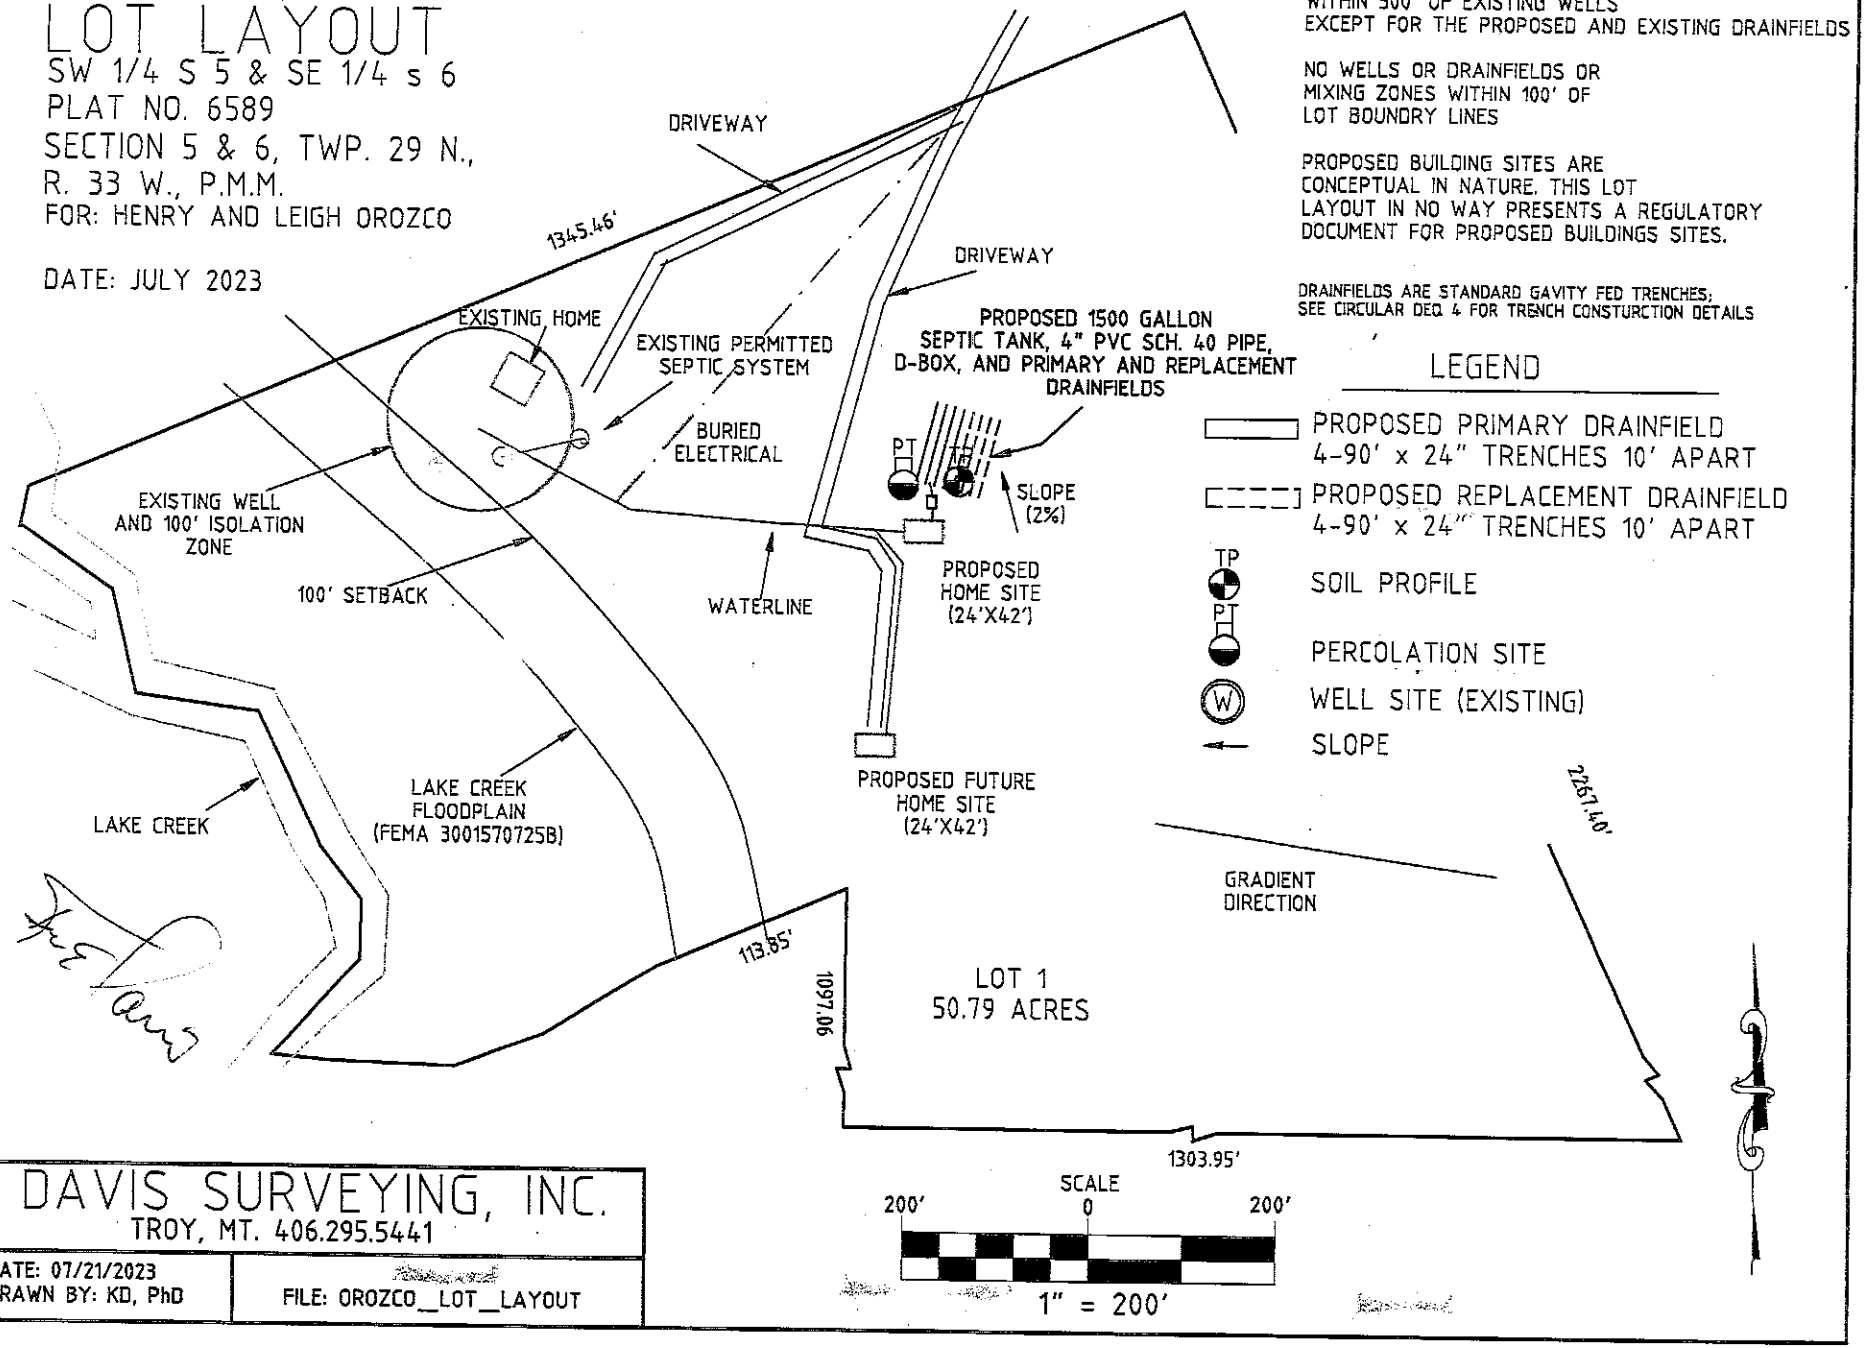



DAVIS SURVEYING, INC.
TROY, MT. 406.295.5441


| | |
|---|---|
| DATE: 07/21/2023<br>DRAWN BY: KD, PhD | FILE: OROZCO_LOT_LAYOUT |