LINCOLN COUNTY HEALTH DEPARTMENT
ENVIRONMENTAL HEALTH
WASTEWATER TREATMENT AND DISPOSAL SYSTEM PERMIT

Issue Date: 3/25/2023 Expiration Date: 3/24/2024

Property Owner: Darwin D Pluid

Mailing Address: [redacted]

Telephone: [redacted] Email: [redacted]

Installer: Earth Works License #: 164

Proposed Work: (Check One) ☒ New Installation ☐ Existing System

☐ Replace Drainfield ☐ Replace Tank ☐ Extension

Describe: Pressure dosed system with standard 3' wide trenches, chambers

Parcel Description:

Legal: Velvet Grove 6, Lot 23, S23 T37N R27W, 6.69 acres

Property Address: Airport Drive, Eureka Assessment Code: 19889

Approved Design Criteria:

Bedrooms: 3 Septic Tank Sizes: 1000/500 gallons Trench Width: 36 inches

# of Laterals: 3 Length of Laterals: 45 lineal feet Trench Depth: 36 inches

SYSTEM MUST INCLUDE INSTALLATION OF EFFLUENT FILTER AT SEPTIC TANK OUTLET!!

Special Instructions: Install system according to the COSA, lot layout, the Lincoln County Wastewater Treatment and Disposal Regulation, and Circular DEQ-4. It is the installer's responsibility to ensure that all required horizontal setbacks are met. ANY CHANGES MUST BE PRE-AUTHORIZED BY THE DEPARTMENT.

Issued By: Kathi J. Hooper, R.S.

NOTICE: The Department must be notified at least 3 business days (72 hours) prior to backfilling the system. Call 406-283-2442. Any system not inspected by the Department or its designated representative prior to closure is an illegal installation in violation of Lincoln County Health Board Regulation Ch. 3. Illegal installations may result in fines and/or requirements to remove or reconstruct the system.

Closure Statement:

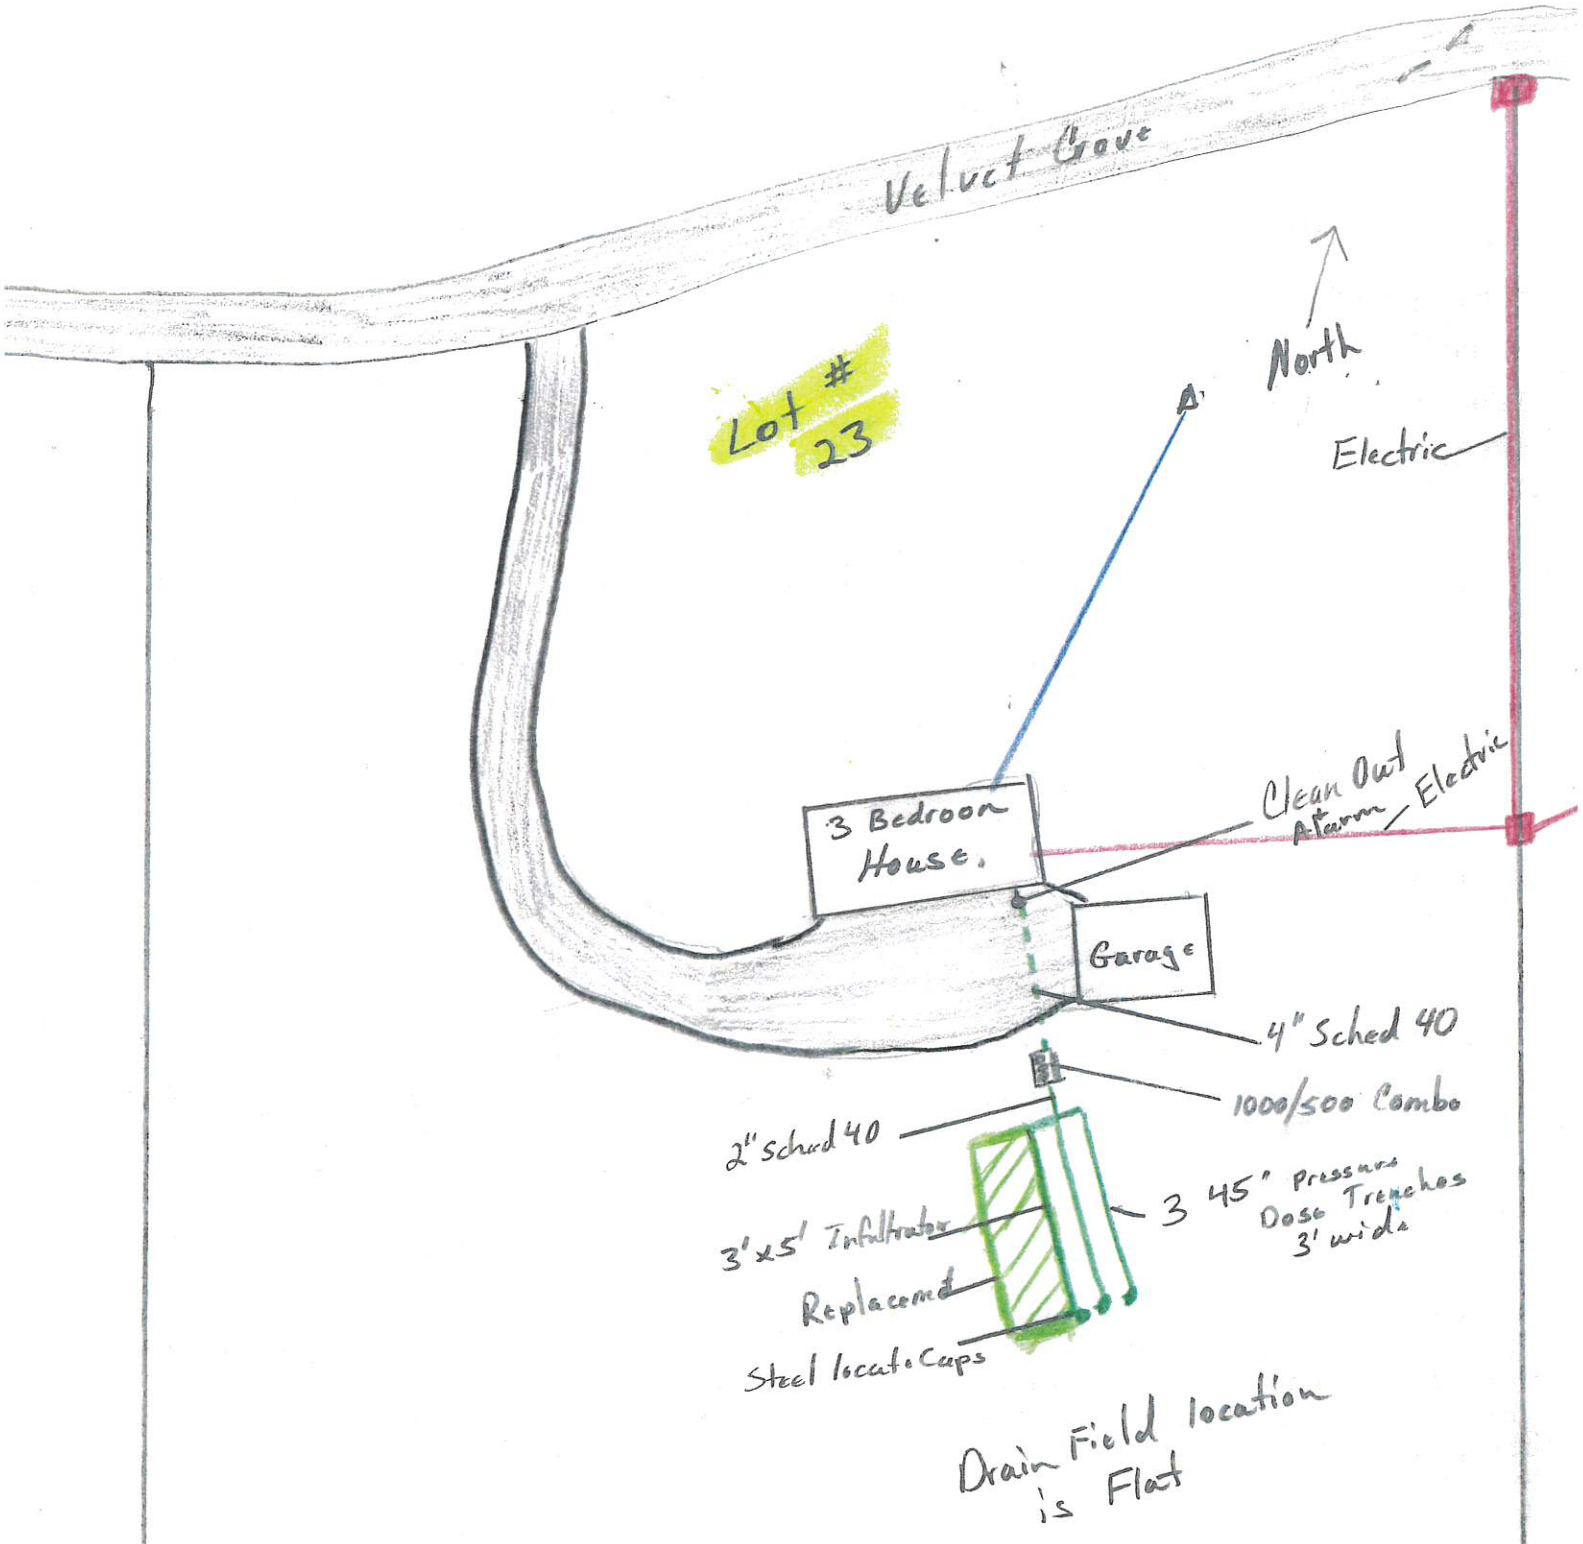
This system is in compliance with the approved design criteria and Lincoln County's Wastewater Treatment and Disposal Regulation.

Signed: _____, RS *Date:* 4-17-23

X Lincoln County Health Department (LCHD) ____ Licensed Installer w/ approval of LCHD

DISCLAIMER

This permit is not a guarantee by the Department that the system will function properly for a prescribed period of time.


Velvet Grove
Lot # 23
North
Electric
A
A'
3 Bedroom House.
Clean Out
Alarm
Electric
Garage
4" Sched 40
1000/500 Combo
2" Sched 40
3 45° Pressure Dose Trenches 3' wide
3'x5' Infiltrator
Replacement
Steel locate Caps
Drain Field location is Flat