LINCOLN COUNTY
DEPARTMENT OF ENVIRONMENTAL HEALTH
WASTEWATER TREATMENT AND DISPOSAL SYSTEM PERMIT

Permit # 24-55073

Issue Date: 6/19/24(Renewal) 06/07/2022 Expiration Date: 06/18/2025

Property Owner: Nik & April Rewerts c/o:

Address: [redacted]

Telephone: (Home) [redacted] (Work)

Installer: Cole Spencer/Spencer Construction License No. 158

Proposed Work: (Check One) ☒ New Installation ☐ Existing System

☐ Repair ☐ Replacement ☐ Extension ☐ Other _____

Describe: Install four 88' laterals, standard trenches, gravity flow

Parcel Description: 3 @ 100' 5' apart

Legal: S34 T31N R31W, Sheldon Tracts Lot 5

Address or Location: Ibex Way

Approved Design Criteria:

Bedrooms: 4 Septic Tank Size: 1500 gallons Drainfield Size: 352 lineal feet

SYSTEM MUST INCLUDE INSTALLATION OF EFFLUENT FILTER AT SEPTIC TANK OUTLET!!

Special Instructions: INSTALL SYSTEM ACCORDING TO LAYOUT AND LINCOLN COUNTY WASTEWATER REGULATION #3. ANY DEVIATIONS FROM APPROVED PLAN MUST BE AUTHORIZED BY THE DEPARTMENT.

Issued By: Kathi J. Hooper, R.S.

Closure Statement:

I, Robin Blumberg, have inspected this system and found it to be in compliance with the conditions of the permit, and the Lincoln County Wastewater Treatment and Disposal Regulation.

Signed: Robin Blumberg *Date:* 11/20/24

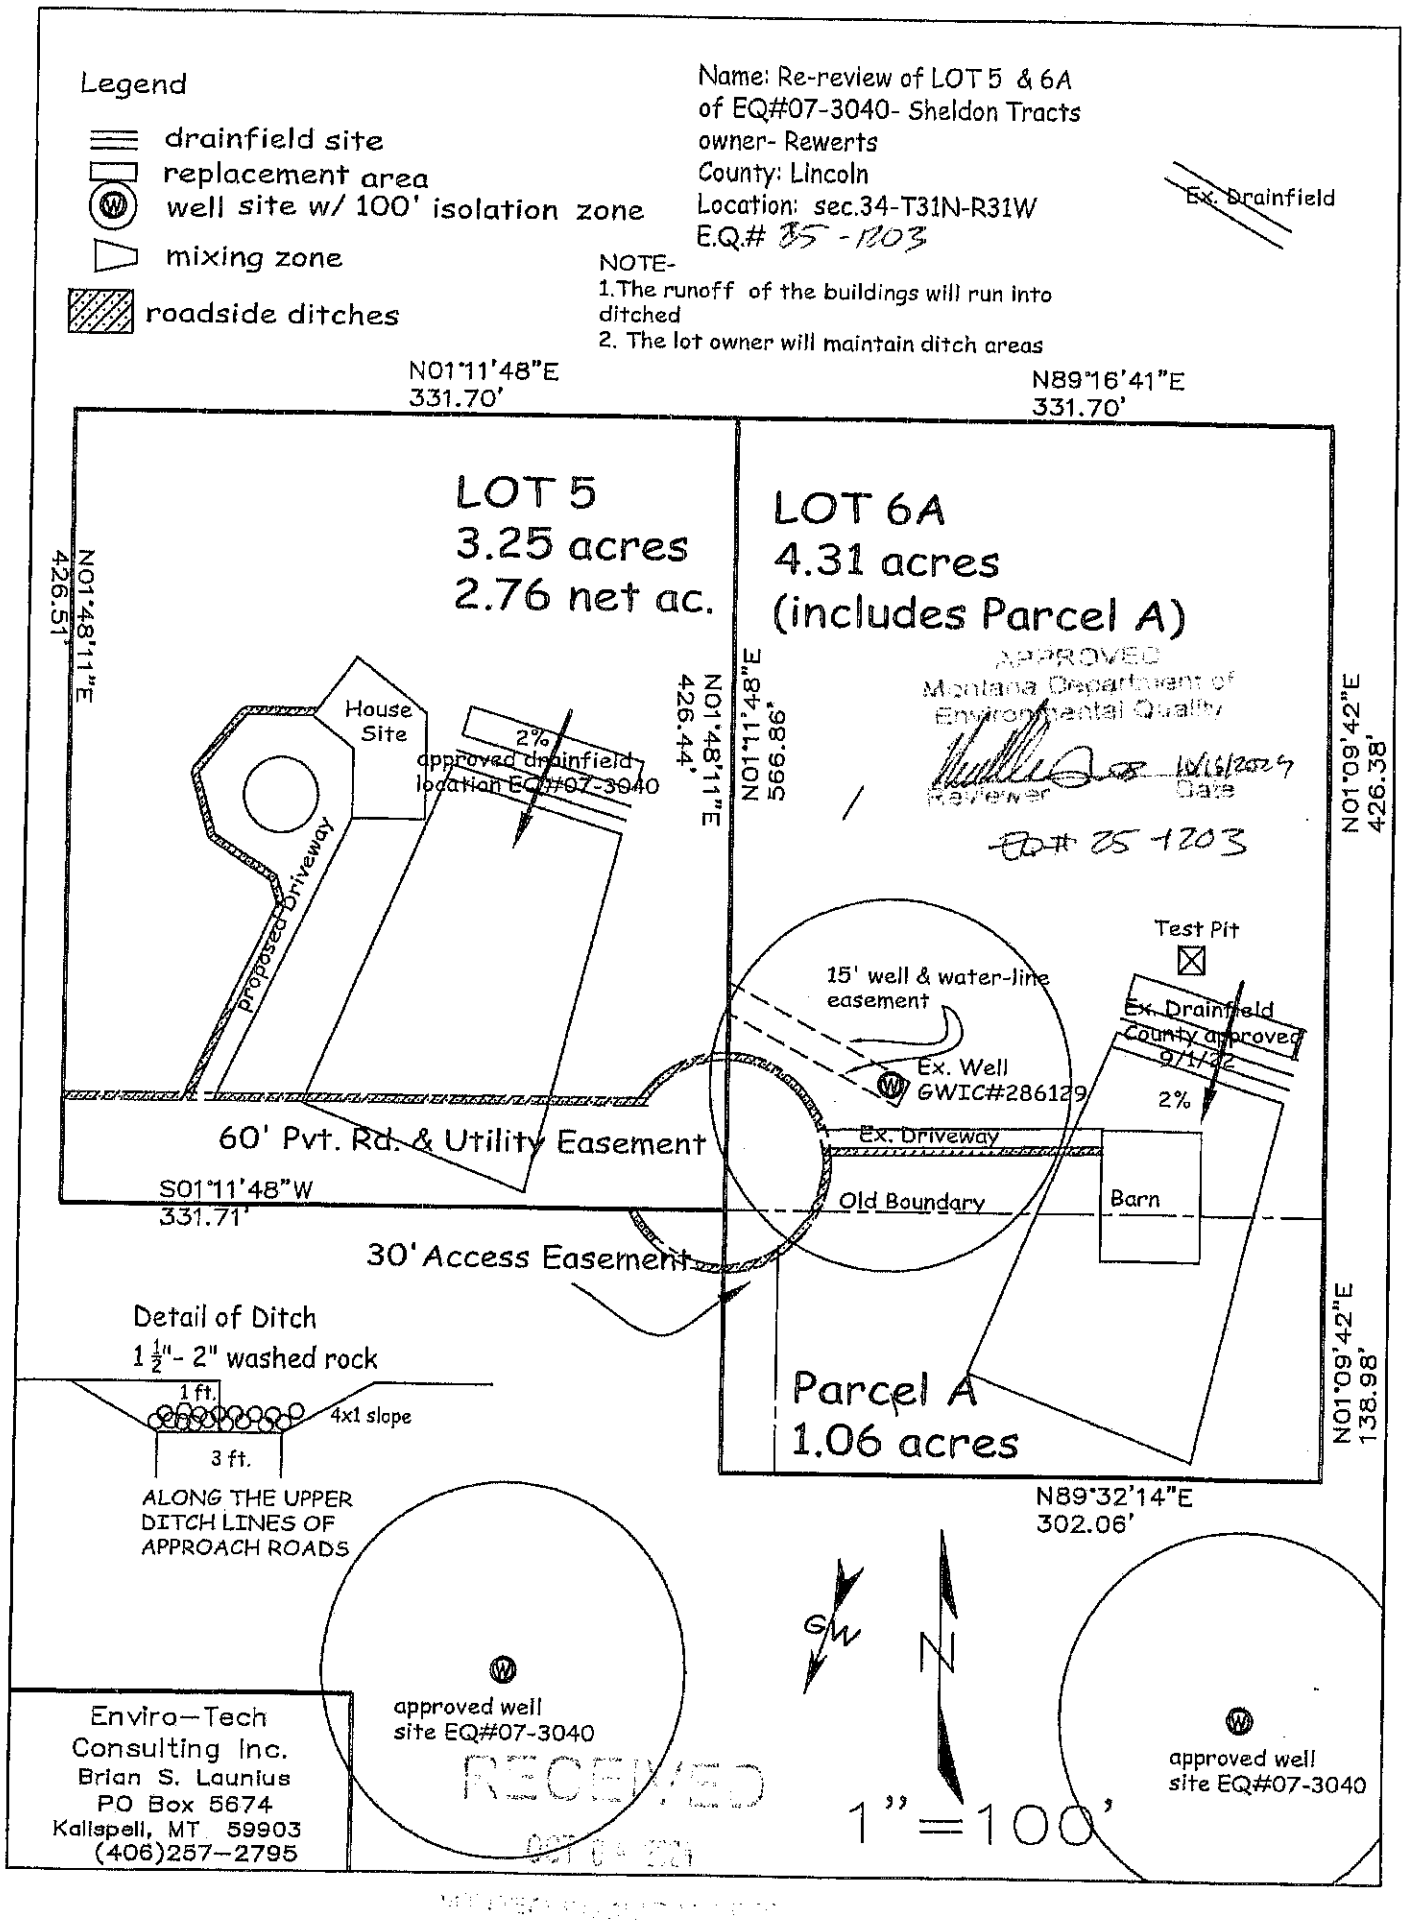
Title: R.S.

NOTICE: The Department must be notified at least 48 hours prior to backfilling the system. Any system not inspected by the Department or its designated representative prior to closure is an illegal installation in violation of Lincoln County Health Board Regulation No. 3. Illegal installations may result in fines and/or requirements to remove or reconstruct the system.

406-283-2442

DISCLAIMER

This permit is not a guarantee by the Department that the system will function properly for a prescribed period of time.


Legend
drainfield site
replacement area
well site w/ 100' isolation zone
mixing zone
roadside ditches
Name: Re-review of LOT 5 & 6A
of EQ#07-3040- Sheldon Tracts
owner- Rewerts
County: Lincoln
Location: sec.34-T31N-R31W
E.Q.# 25-1203
Ex. Drainfield
NOTE-
1.The runoff of the buildings will run into ditched
2. The lot owner will maintain ditch areas
N01°11'48"E
331.70'
N89°16'41"E
331.70'
LOT 5
3.25 acres
2.76 net ac.
LOT 6A
4.31 acres
(includes Parcel A)
N01°48'11"E
426.51'
House Site
2%
approved drainfield
location EQ#07-3040
proposed Driveway
N01°48'11"E
426.44'
N01°11'48"E
566.86'
APPROVED
Montana Department of
Environmental Quality
Reviewer
10/16/2007
Date
EQ# 25-1203
N01°09'42"E
426.38'
Test Pit
15' well & water-line easement
Ex. Well
GWIC#286129
Ex. Drainfield
County approved
9/1/92
2%
60' Pvt. Rd. & Utility Easement
Ex. Driveway
S01°11'48"W
331.71'
Old Boundary
Barn
30' Access Easement
Detail of Ditch
1 1/2"- 2" washed rock
1 ft.
4x1 slope
3 ft.
ALONG THE UPPER DITCH LINES OF APPROACH ROADS
Parcel A
1.06 acres
N01°09'42"E
138.98'
N89°32'14"E
302.06'
approved well site EQ#07-3040
approved well site EQ#07-3040
GN
N
1"=100'
Enviro-Tech Consulting Inc.
Brian S. Launius
PO Box 5674
Kalispell, MT 59903
(406)257-2795
RECEIVED
OCT 0 9 2007