LINCOLN COUNTY
DEPARTMENT OF ENVIRONMENTAL HEALTH
WASTEWATER TREATMENT AND DISPOSAL SYSTEM PERMIT

Issue Date: 12/28/2007 Expiration Date: 12/29/2008

Property Owner: John Sarff c/o:

Address: [redacted]

Telephone: (Home) [redacted] (Work)

Installer: Charley Follensbee License No. 96

__XX__ New Installation _____ Existing System

_____ Repair _____ Replacement _____ Extension _____ Other

Describe: Using "Infiltrator" chambers for installation – 10% sizing reduction allowed.

Parcel Description:

Legal: S18 T36 R27 Remainder Parcel of COS #642

Address or Location: 4517 Black Lake Road

Approved Design Criteria:

Bedrooms 3 Septic Tank Size: 1000 gallons Drainfield Size: 336 Linear Feet

SYSTEM MUST INCLUDE INSTALLATION OF EFFLUENT FILTER AT SEPTIC TANK OUTLET !!

Special Instructions: INSTALL SYSTEM ACCORDING TO LAYOUT, DEQ-4 AND LINCOLN COUNTY WASTEWATER REGULATION #3. ANY DEVIATIONS FROM APPROVED PLAN MUST BE AUTHORIZED BY THE DEPARTMENT.

Issued By: *Lori Kelley-Bowe, R.S.*

Closure Statement:

I, _____, have inspected this system and found it to be in compliance with the conditions of the permit, and the Lincoln County Wastewater Treatment and Disposal Regulation.

Signed: _____ *Date:* _____

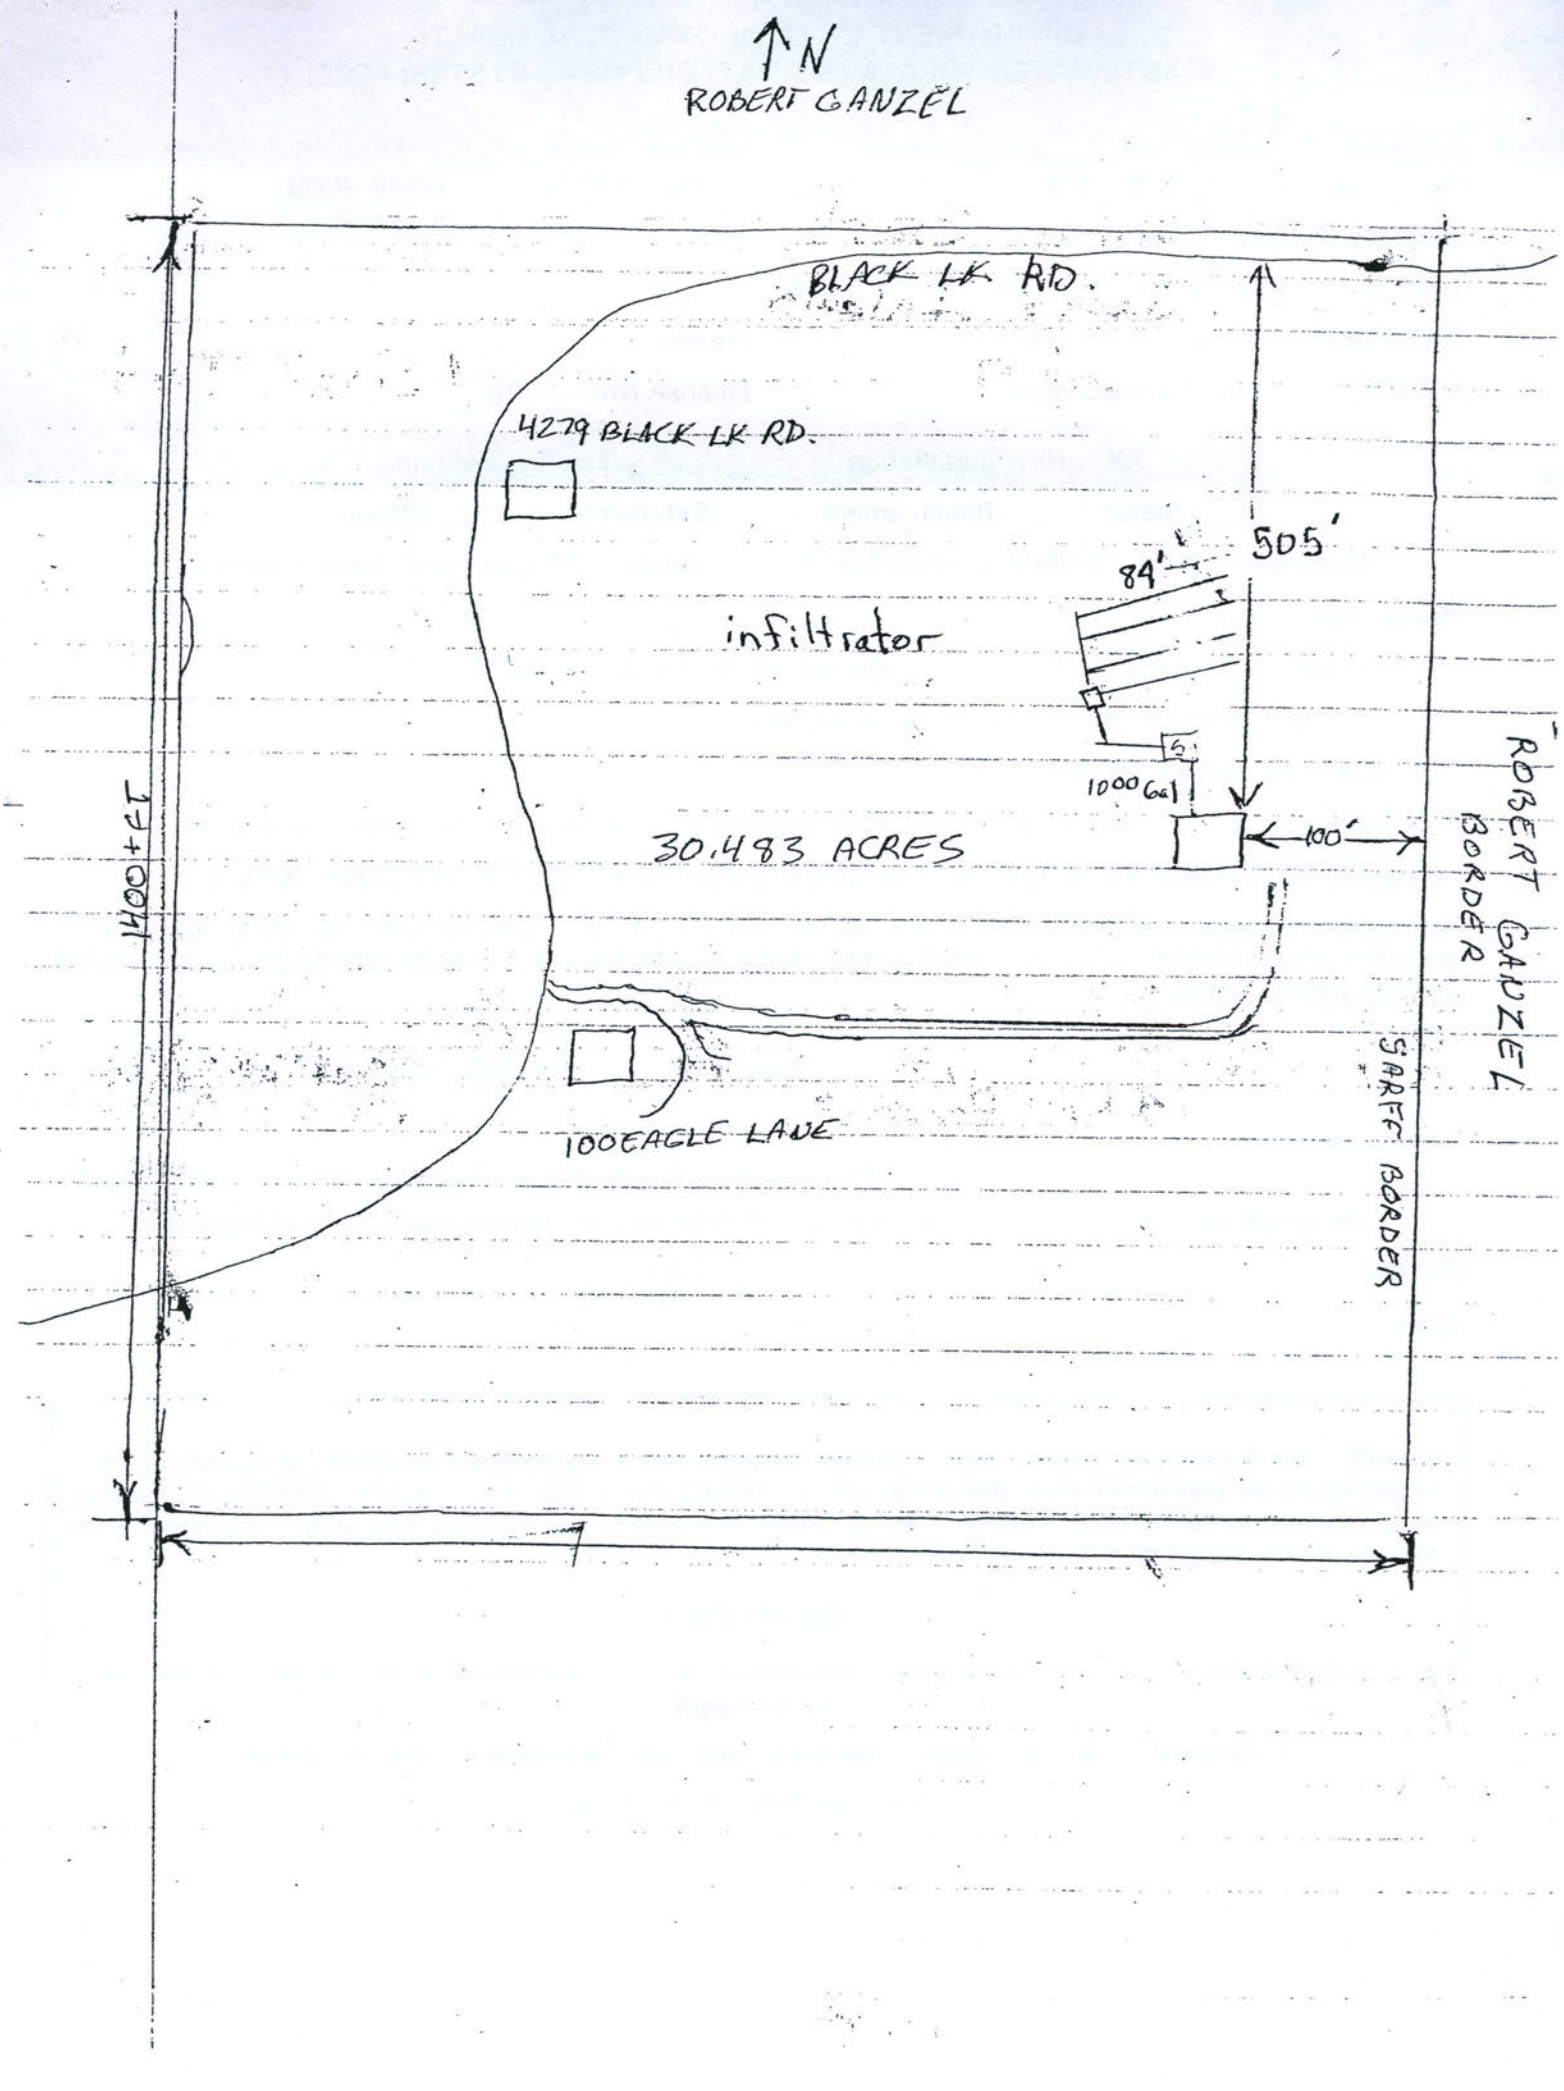
Title: _____

NOTICE: The Department must be notified at least 48 hours prior to backfilling the system. Any system not inspected by the Department or its designated representative prior to closure is an illegal installation in violation of Lincoln County Health Board Regulation No. 3. Illegal installations may result in fines and/or requirements to remove or reconstruct the system.

406-293-7781

DISCLAIMER

This permit is not a guarantee by the Department that the system will function properly for a prescribed period of time.


N
ROBERT GANZEL
BLACK LK RD.
4279 BLACK LK RD.
505'
84'
infiltrator
1000 Gal
100'
30.483 ACRES
1400+FT
100 EAGLE LANE
ROBERT GANZEL BORDER
SARFF BORDER