Permit # 24-9979

LINCOLN COUNTY HEALTH DEPARTMENT
ENVIRONMENTAL HEALTH
WASTEWATER TREATMENT AND DISPOSAL SYSTEM PERMIT

Issue Date: 03/20/2024 Expiration Date: 03/19/2025

Property Owner: Savoch Homesteads Inc.

Mailing Address: [redacted]

Installer: Patriot Property Services License #: 196

Approved Work: (Check One) ☐ New Installation ☒ Existing System

☒ Replace Drainfield ☐ Replace Tank ☐ Extension

Describe: Installation of replacement seepage pit.

Legal: ERICKSON PLAT, S32, T31 N, R31 W, ACRES 0.638, AMD LOTS 4A-4B-5A-5B-6A-6B IN TR 13 PM 4981

Property Address: 30890 US HWY 2 Libby, MT 59923 Assessment Code: 9979

DEQ COSA: E.Q.# Date:

Approved Design Criteria: Installation of replacement seepage pit with 6 drywells for 200GPD usage.

# of Bedrooms: 200GPD Septic Tank Size: 1000gallons Trench Width:

# of Laterals: 6 Drywells Length of Laterals: Trench Depth:

SYSTEM MUST INCLUDE INSTALLATION OF EFFLUENT FILTER AT SEPTIC TANK OUTLET!!

Special Instructions: Install system according to the COSA, lot layout, the Lincoln County Wastewater Treatment and Disposal Regulation, and Circular DEQ-4. It is the installer's responsibility to ensure that all required horizontal setbacks are met. CHANGES MUST BE PRE-AUTHORIZED BY THE DEPARTMENT.

Issued By: *Robin Blumberg, RS*

NOTICE: The Department must be notified at least 3 business days (72 hours) prior to backfilling the system. Call 406-283-2442. Any system not inspected by the Department or its designated representative prior to closure is an illegal installation in violation of Lincoln County Health Board Regulation Ch. 3. Illegal installations may result in fines and/or requirements to remove or reconstruct the system.

Closure Statement:

This system is in compliance with the approved design criteria and Lincoln County's Wastewater Treatment and Disposal Regulation.

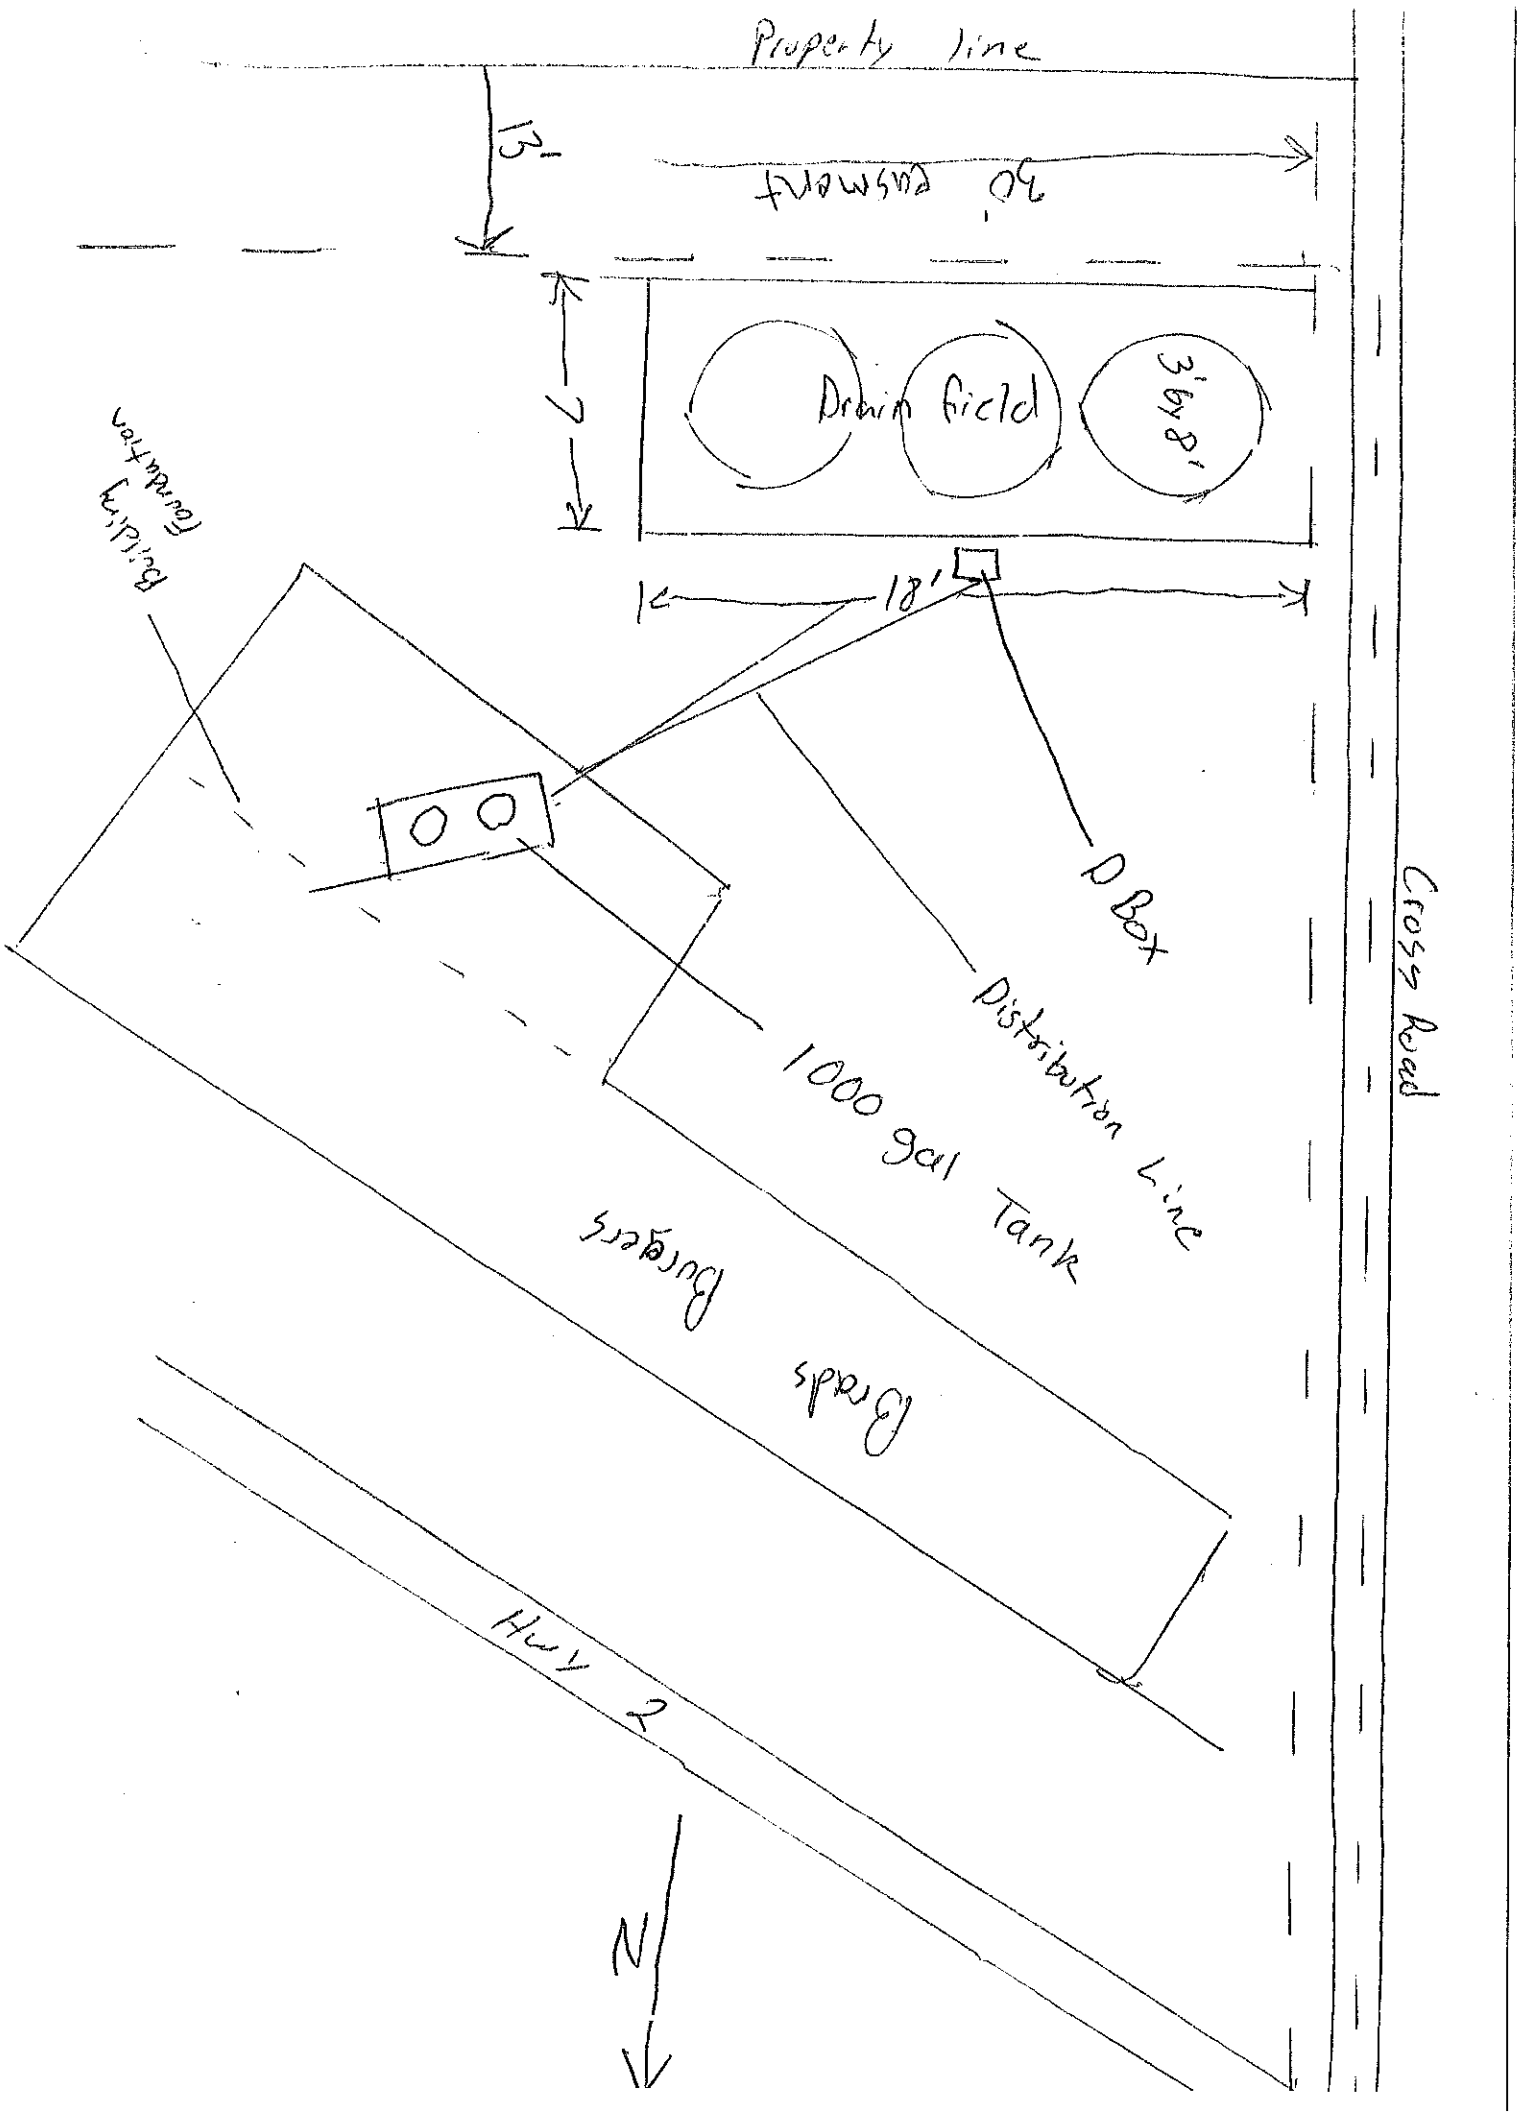
Signed: Robin Blumberg *Date:* 3/27/24

✓ Lincoln County Health Department (LCHD) ____ Licensed Installer w/ approval of LCHD

This permit is not finalized until the system is inspected and the closure statement is signed.

This permit is not a guarantee that the system will function properly for a prescribed period of time.

5✓


Property line
13'
30' easement
7'
Drain field
3' by 8'
18'
Building foundation
D Box
Distribution Line
1000 gal Tank
Burgers
Brads
Hwy 2
Cross Road
N