LINCOLN COUNTY HEALTH DEPARTMENT
ENVIRONMENTAL HEALTH
WASTEWATER TREATMENT AND DISPOSAL SYSTEM PERMIT

Issue Date: 08/21/2023 Expiration Date: 08/20/2024

Property Owner: Jesse Showalter

Mailing Address: [redacted]

Telephone: [redacted] E-mail: [redacted]

Installer: Royden Caldwell License #: 171

Approved Work: (Check One) ☒ New Installation ☐ Existing System

☐ Replace Drainfield ☐ Replace Tank ☐ Extension

Describe: Installation of new septic system.

Parcel Description:

Legal: AJ ESTATES, S14, T37 N, R27 W, ACRES 1.74, LOT 17 PM 6477

Property Address: 196 Luciano Dr. Eureka, MT 59917 Assessment Code: 54424

DEQ COSA: EQ#02-1071 Date: 03/26/2023

Approved Design Criteria: Installation of new septic system with 4 laterals @49'.

# of Bedrooms: 3 Septic Tank Size: 1000 gallon Trench Width: 24"

# of Laterals: 4 Length of Laterals: 49' Trench Depth: 24"-36"

SYSTEM MUST INCLUDE INSTALLATION OF EFFLUENT FILTER AT SEPTIC TANK OUTLET!!

Special Instructions: Install system according to the COSA, lot layout, the Lincoln County Wastewater Treatment and Disposal Regulation, and Circular DEQ-4. It is the installer's responsibility to ensure that all required horizontal setbacks are met. CHANGES MUST BE PRE-AUTHORIZED BY THE DEPARTMENT.

Issued By: Robin Blumberg, SIT

NOTICE: The Department must be notified at least 3 business days (72 hours) prior to backfilling the system. Call 406-283-2442. Any system not inspected by the Department or its designated representative prior to closure is an illegal installation in violation of Lincoln County Health Board Regulation Ch. 3. Illegal installations may result in fines and/or requirements to remove or reconstruct the system.

Closure Statement:

This system is in compliance with the approved design criteria and Lincoln County's Wastewater Treatment and Disposal Regulation.

Signed: Robin Blumberg *Date:* 11/9/23

✓ Lincoln County Health Department (LCHD) ____ Licensed Installer w/ approval of LCHD


DISCLAIMER

This permit is not a guarantee by the Department that the system will function properly for a prescribed period of time.

SV

quardt &
arquardt
urveying
, Mt

name-AJ Estates
county-Lincoln
location-
S1/2sec.14-T37N-R27
drawn by-Brian S. Lau
E.Q.# 02-1071

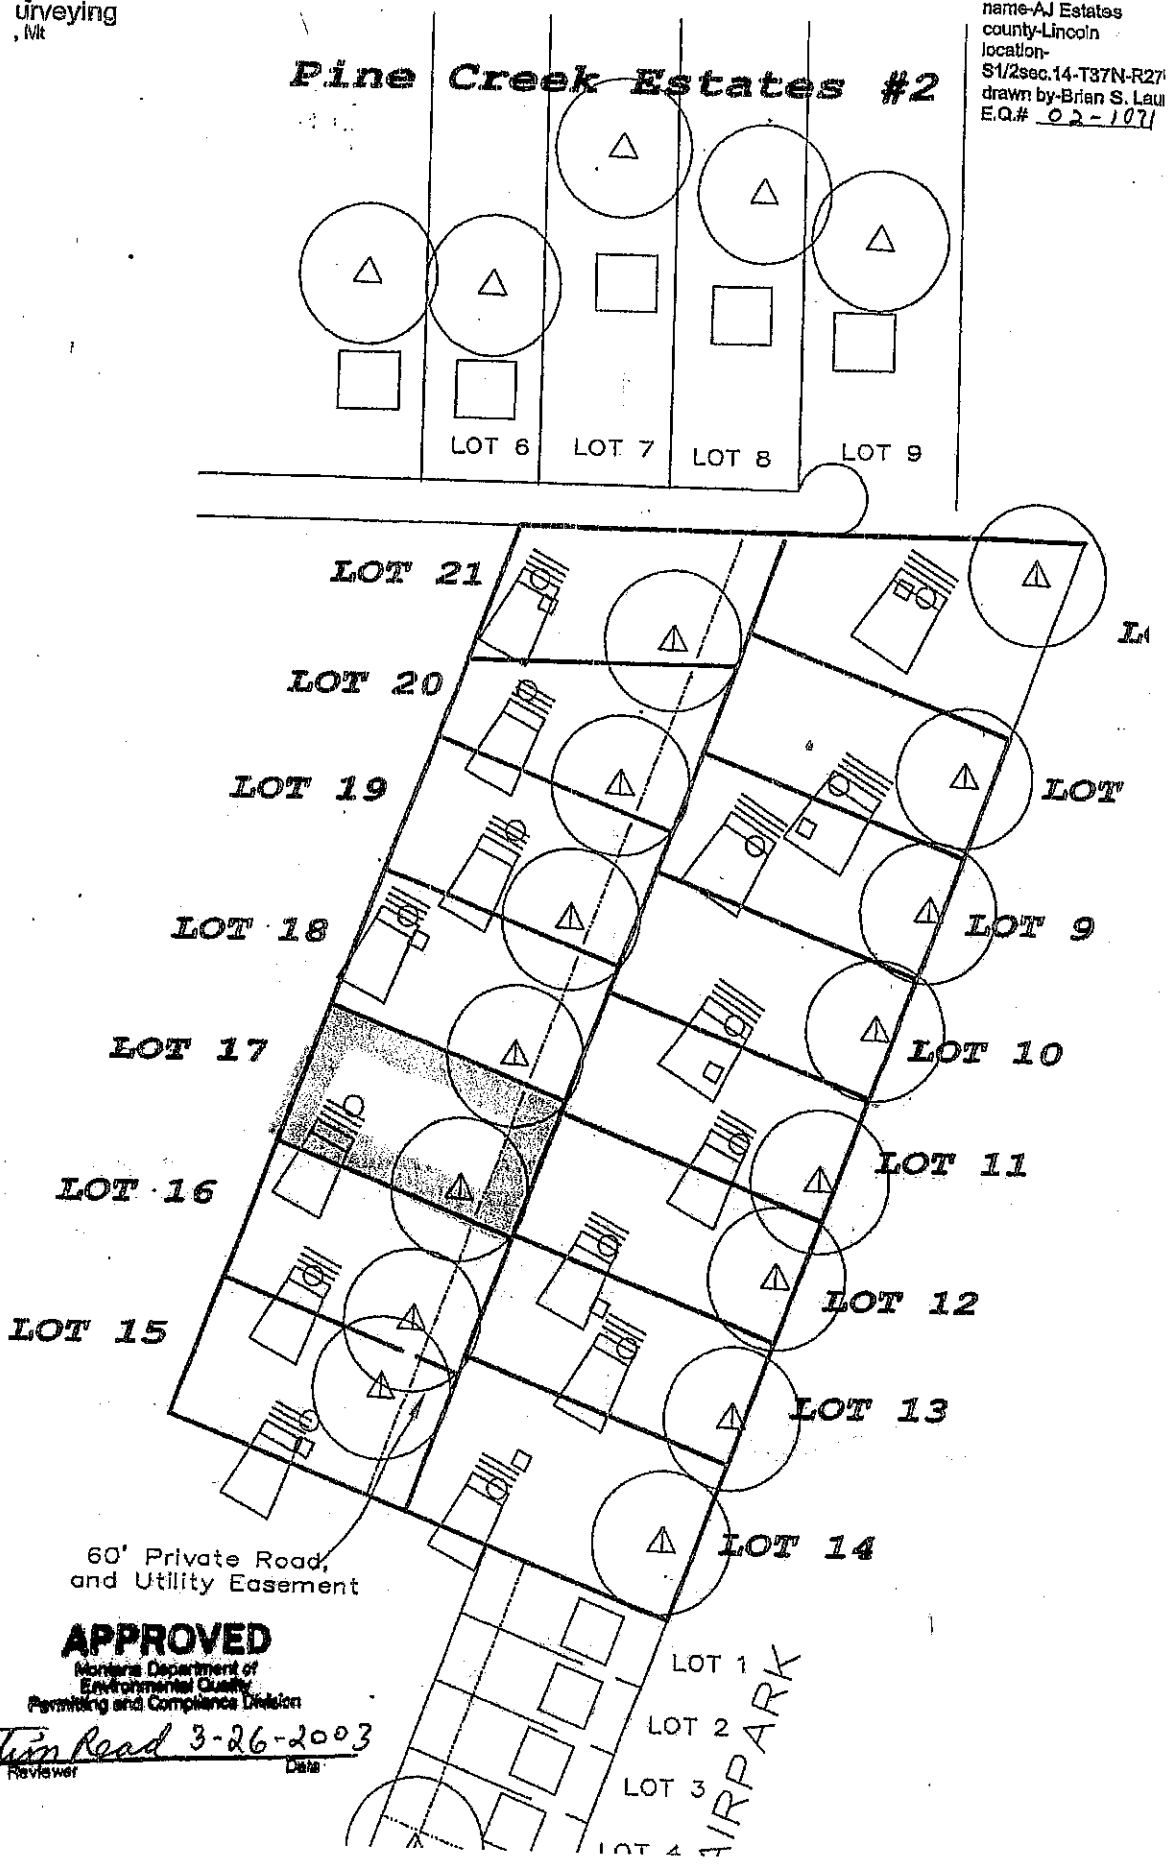

APPROVED
Montana Department of
Environmental Quality
Permitting and Compliance Division

Tim Reed 3-26-2003
Reviewer Date