LINCOLN COUNTY HEALTH DEPARTMENT
ENVIRONMENTAL HEALTH
WASTEWATER TREATMENT AND DISPOSAL SYSTEM PERMIT

Issue Date: 05/12/2023 Expiration Date: 05/11/2024

Property Owner: Snow Shoe Ranch LLC

Mailing Address: [redacted]

Telephone: E-mail:

Installer: Tally Hoe License #: 1

Approved Work: (Check One) ☐ New Installation ☒ Existing System

☒ Replace Drainfield ☐ Replace Tank ☐ Extension

Describe: Replace drainfield for existing 1000 Gallon Tank.

Parcel Description:

Legal: S10, T29 N, R31 W, Acres 169.99, NWNE-E2NW-SWNE-W2W2SENE

Property Address: 324 No Creek Rd., Libby, MT 59923 Assessment Code: 2380

DEQ COSA: Date:

Approved Design Criteria: Replacement drainfield w/ chambers

# of Bedrooms: 3 Septic Tank Size: 1000 gallons Trench Width: 24"

# of Laterals: ~~4~~ 3 Length of Laterals: ~~75'~~ 100 Trench Depth: 24-36"

SYSTEM MUST INCLUDE INSTALLATION OF EFFLUENT FILTER AT SEPTIC TANK OUTLET!!

Special Instructions: Install system according to the COSA, lot layout, the Lincoln County Wastewater Treatment and Disposal Regulation, and Circular DEQ-4. It is the installer's responsibility to ensure that all required horizontal setbacks are met. Reduction given for chambers. CHANGES MUST BE PRE-AUTHORIZED BY THE DEPARTMENT.

Issued By: Robin Blumberg, SIT

NOTICE: The Department must be notified at least 3 business days (72 hours) prior to backfilling the system. Call 406-283-2442. Any system not inspected by the Department or its designated representative prior to closure is an illegal installation in violation of Lincoln County Health Board Regulation Ch. 3. Illegal installations may result in fines and/or requirements to remove or reconstruct the system.

Closure Statement:

This system is in compliance with the approved design criteria and Lincoln County's Wastewater Treatment and Disposal Regulation.

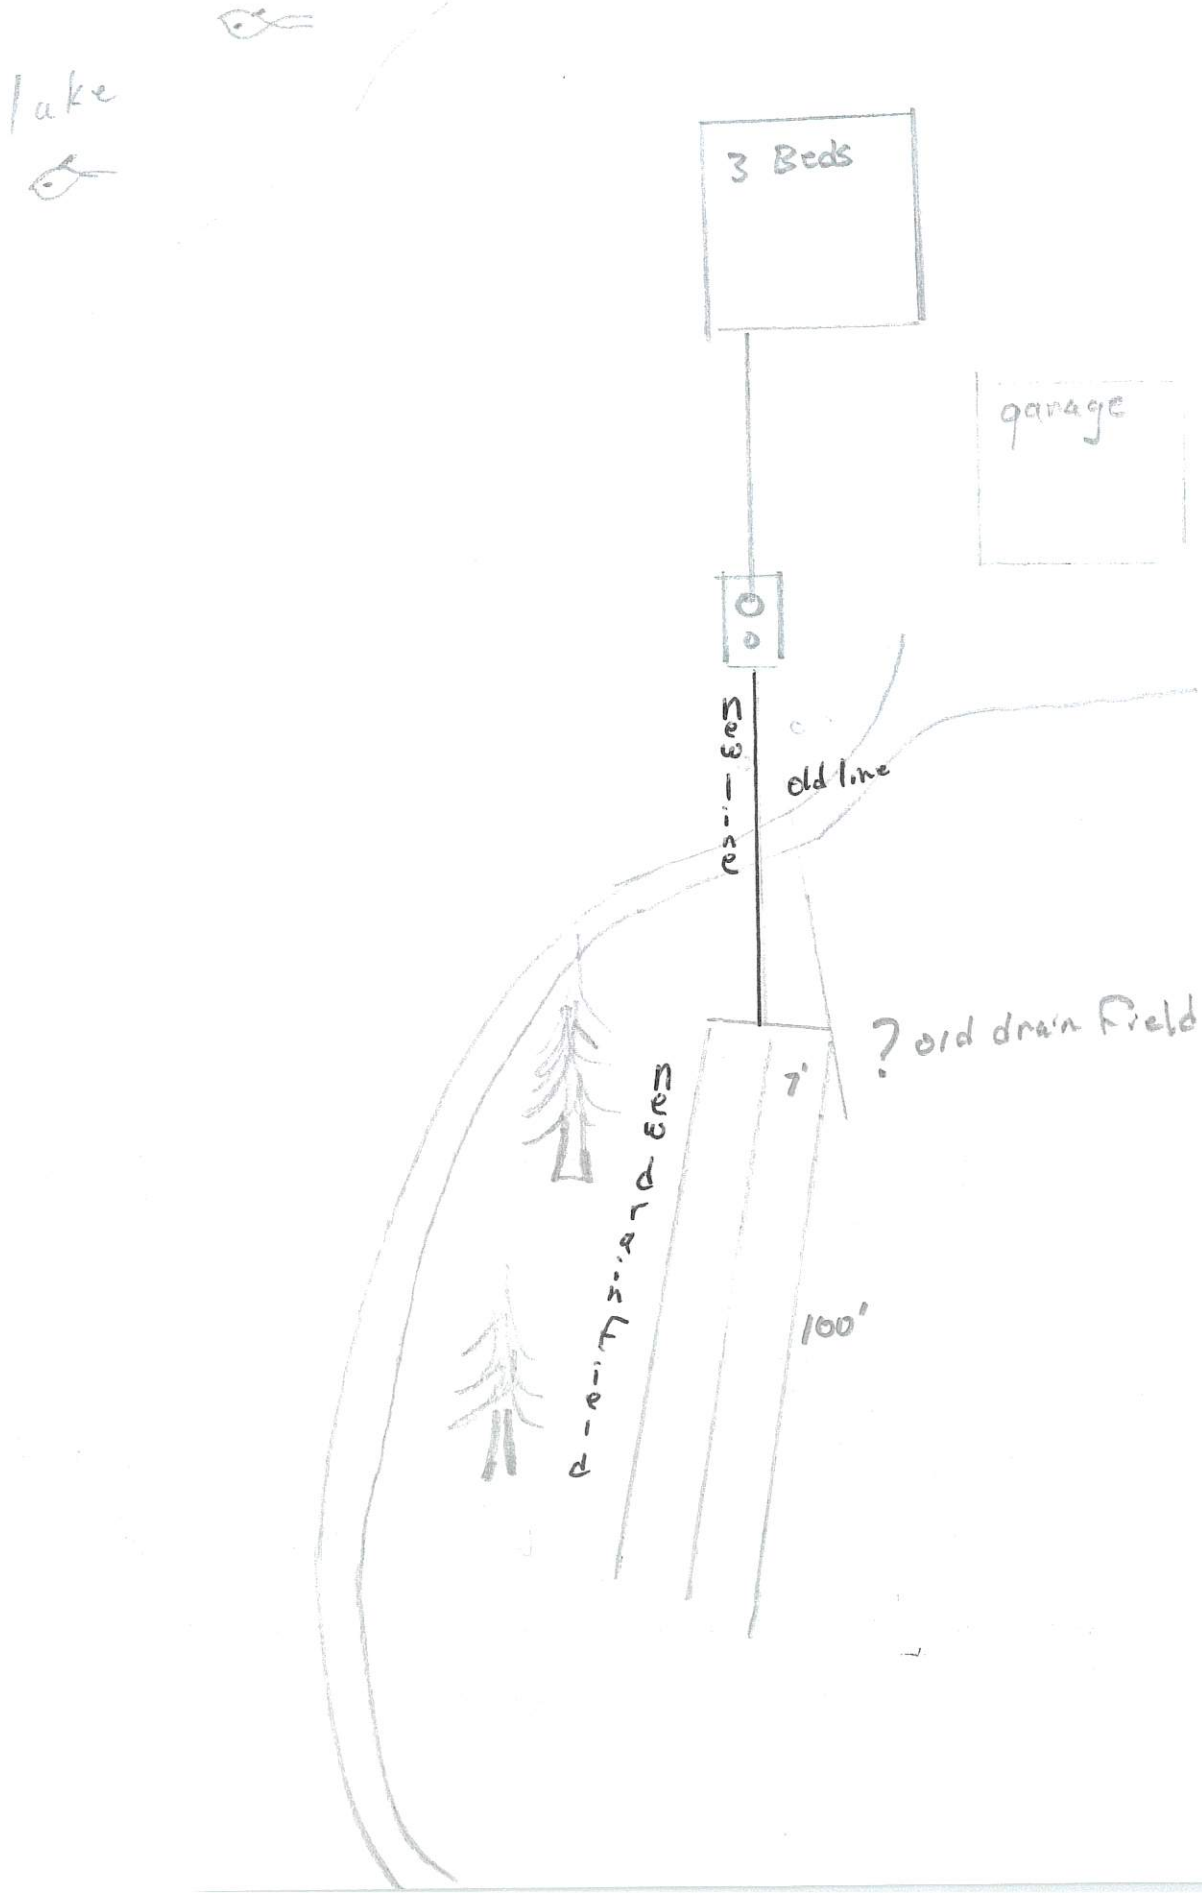
Signed: Thomas J Cole *Date:* 6-14-23

____ Lincoln County Health Department (LCHD) ✓ Licensed Installer w/ approval of LCHD

called no one came out

This permit is not finalized until the system is inspected and the closure statement is signed.

This permit is not a guarantee that the system will function properly for a prescribed period of time.


lake
3 Beds
garage
new line
old line
? old drain Field
7'
100'
new drain Field