Permit # 10454B

LINCOLN COUNTY HEALTH DEPARTMENT
ENVIRONMENTAL HEALTH
WASTEWATER TREATMENT AND DISPOSAL SYSTEM PERMIT

Issue Date: 03/31/2023 Expiration Date: 03/31/2024

Property Owner: Jim & Dee Dee Voyles

Mailing Address: [redacted]

Telephone: [redacted] E-mail: [redacted]

Installer: JD Voyles Construction License #: 22

Approved Work: (Check One) ☒ New Installation ☐ Existing System

☐ Replace Drainfield ☐ Replace Tank ☐ Extension

Describe:

Parcel Description:

Legal: S10, T35 N, R26 W, ACRES 20.216, TR 3B3 IN E2NENW CS 1880

Property Address: 490 Mud Creek Road Assessment Code: 10454

Approved Design Criteria:

# of Bedrooms: 2 Septic Tank Size: 1000 gallons Trench Depth: 24 in

# of Laterals: 2 Length of Each Lateral: 80'each, Minimum 235' from surface water Trench Width: 24 in

SYSTEM MUST INCLUDE INSTALLATION OF EFFLUENT FILTER AT SEPTIC TANK OUTLET!!

Special Instructions: Install system according to the COSA, lot layout, the Lincoln County Wastewater Treatment and Disposal Regulation, and Circular DEQ-4. It is the installers responsibility to ensure all required horizontal setbacks are met. CHANGES MUST BE PRE-AUTHORIZED BY THE DEPARTMENT.

Issued By: *Kathi J. Hooper, R.S.*

NOTICE: The Department must be notified at least 3 business days (72 hours) prior to backfilling the system. Call 406-283-2442. Any system not inspected by the Department or its designated representative prior to closure is an illegal installation in violation of Lincoln County Health Board Regulation Ch. 3. Illegal installations may result in fines and/or requirements to remove or reconstruct the system.

Closure Statement:

This system is in compliance with the approved design criteria and Lincoln County's Wastewater Treatment and Disposal Regulation.


Signed: _____ *Date:* 4-17-23

X Lincoln County Health Department (LCHD) ____ Licensed Installer w/ approval of LCHD

DISCLAIMER

This permit is not a guarantee by the Department that the system will function properly for a prescribed period of time.

SV

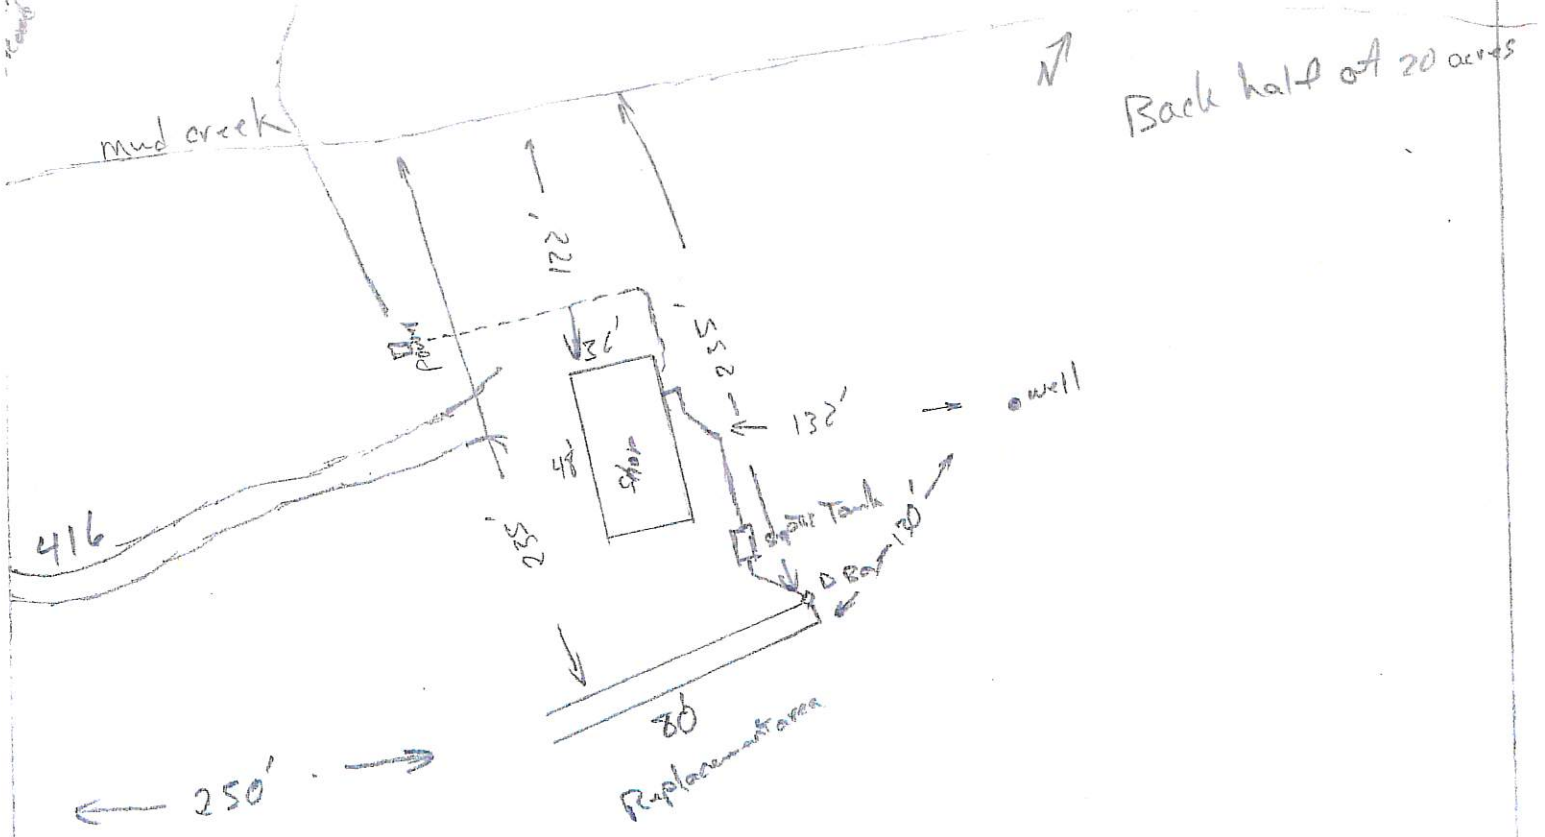

revised plot plan