PERMIT

Issue Date: 08/26/96 Expiration Date: 08/27/97

Property Owner: Terry J. Webb c/o: _____

Address: [redacted]

Telephone: (Home) [redacted] (Work) [redacted]

Installer: Jeff Evjene License No. 45

____ New Installation XX Existing System

XX Repair ____ Replacement ____ Extension ____ Other

Describe: _____

Parcel Description:

Legal: SW 1/4 SE 1/4 S2 & NW 1/4 NE 1/4 S11 T36 R27

Address or Location: 455 Mill Springs Road Eureka, MT

Approved Design Criteria:

Bedrooms 3 Septic Tank Size: 1000 gallons Drainfield Size: 180 lineal feet

INSTALL SYSTEM ACCORDING TO LOT LAYOUT AND LINCOLN COUNTY WASTEWATER REGULATION #3.

Special Instructions: ANY DEVIATIONS FROM APPROVED PLAN MUST BE AUTHORIZED BY THE DEPARTMENT.

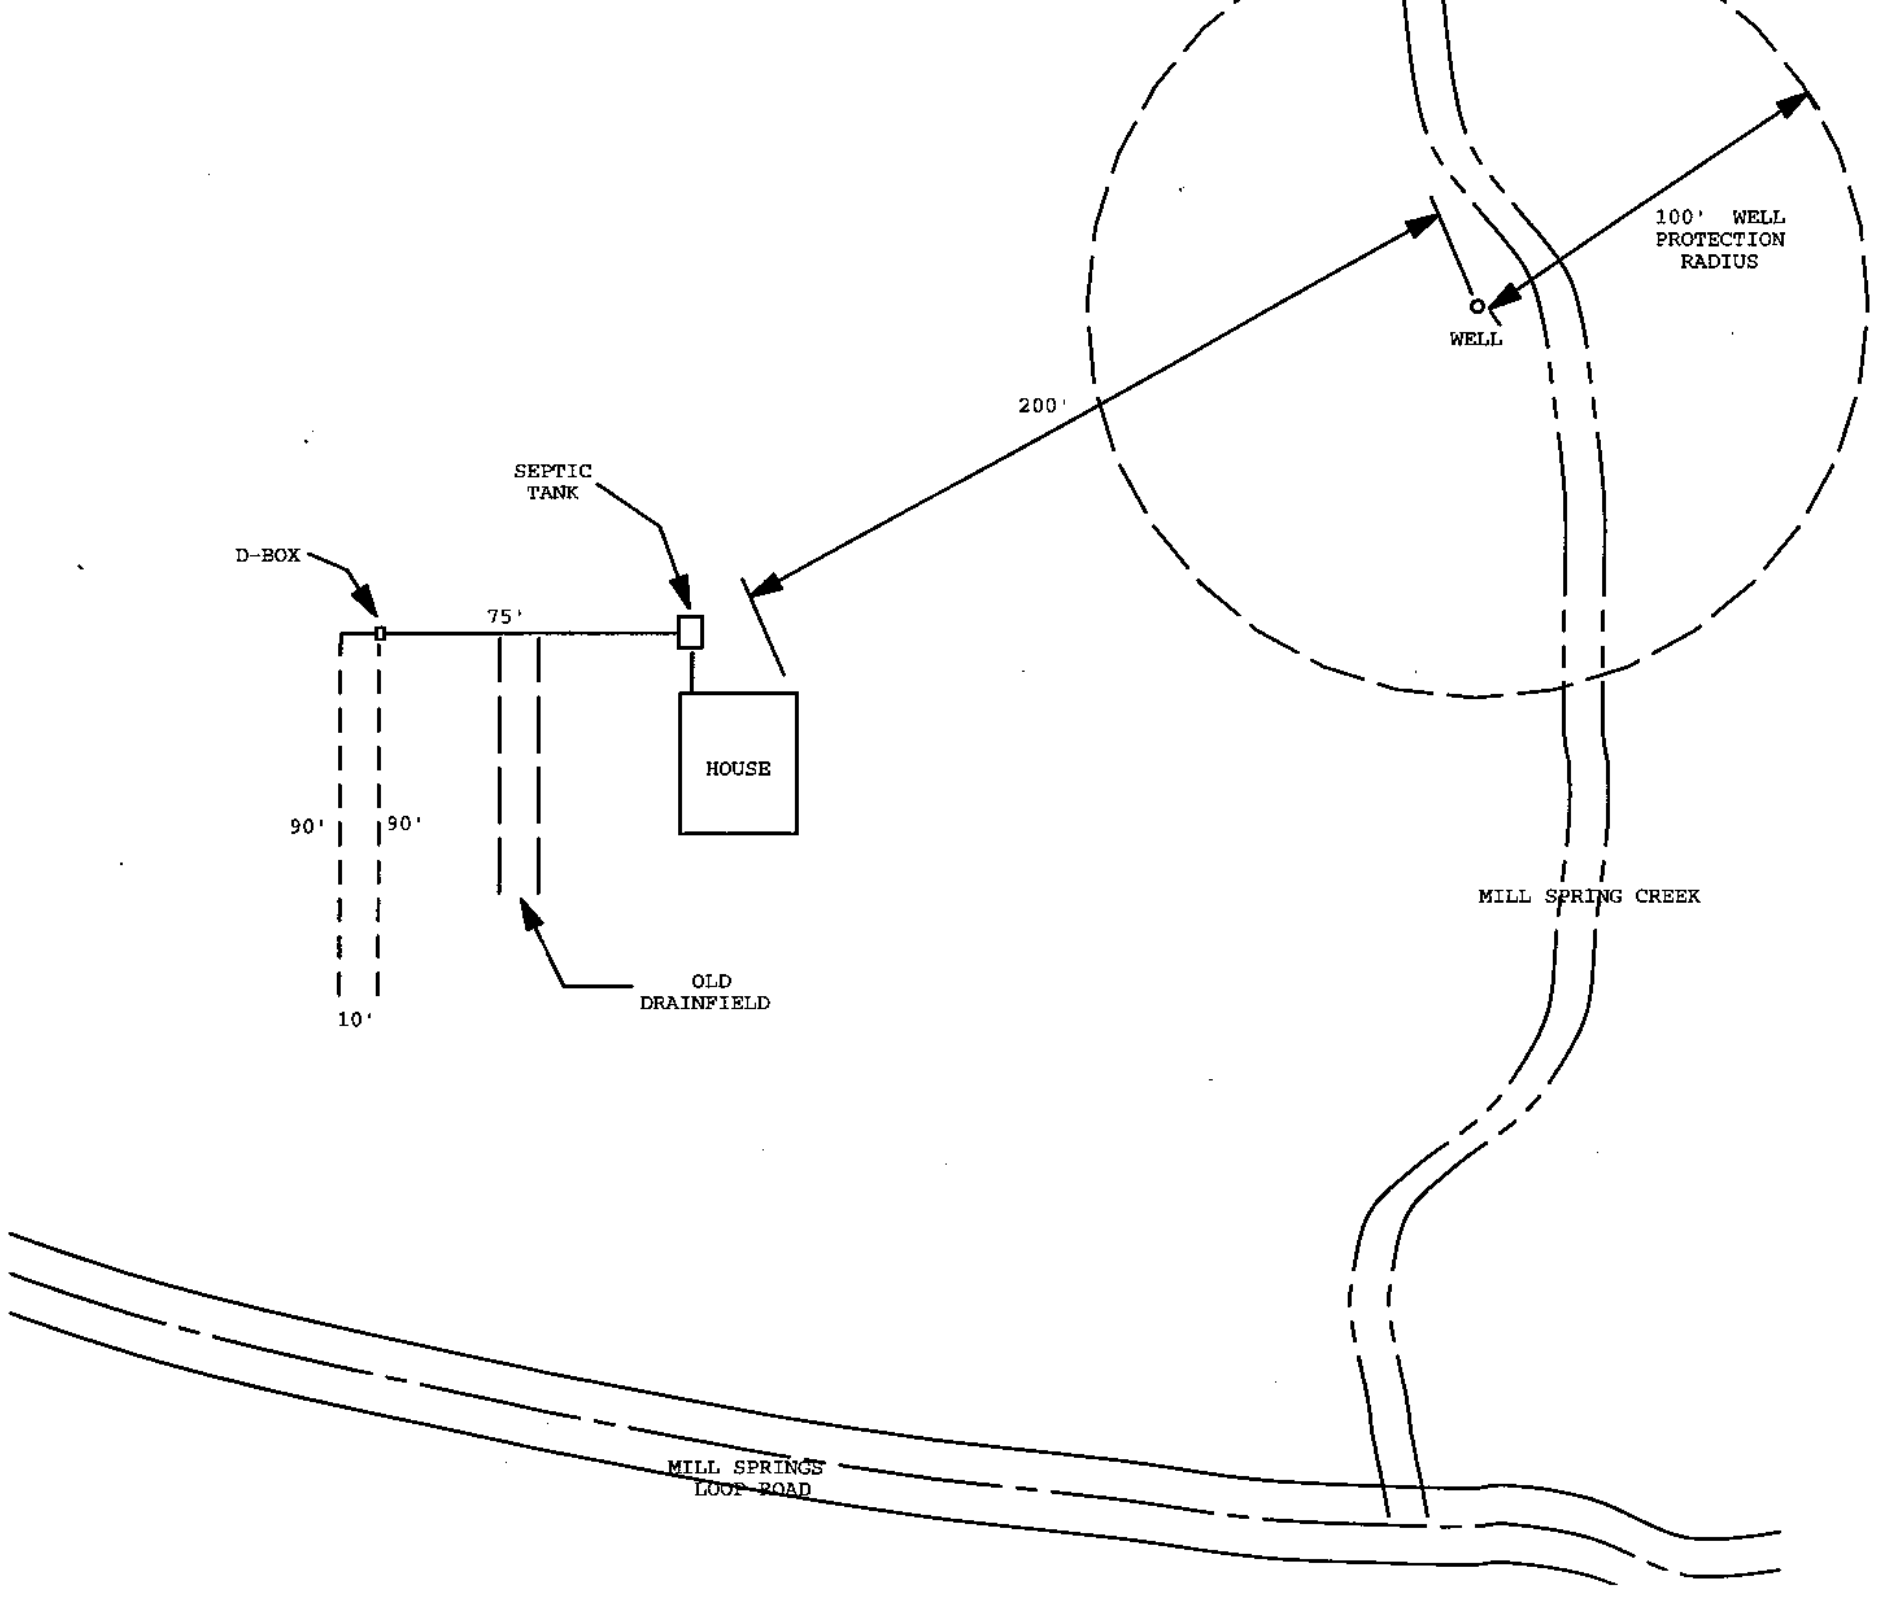
Issued By: Kendra J. Lind, R.S.

Closure Statement:

I, Jeff Evjene *, have inspected this system and found it to be in compliance with the conditions of the permit, and the Lincoln County Wastewater Treatment and Disposal Regulation.*

Signed: Jeff Evjene *Date:* 8-28-96

Title: Installer


100' WELL
PROTECTION
RADIUS
WELL
200'
SEPTIC
TANK
D-BOX
75'
HOUSE
90'
90'
10'
OLD
DRAINFIELD
MILL SPRING CREEK
MILL SPRINGS
LOOP ROAD