LINCOLN COUNTY HEALTH DEPARTMENT Permit # 24-54201
ENVIRONMENTAL HEALTH
WASTEWATER TREATMENT AND DISPOSAL SYSTEM PERMIT

Issue Date: 04/29/2024 Expiration Date: 04/28/2025

Property Owner: Dennis Yoder

Mailing Address: 859 Whitetail Dr., Rexford, MT 59930

Installer: Ivan Miller License #: 52

Approved Work: (Check One) ☐ New Installation ☒ Existing System

☐ Replace Drainfield ☐ Replace Tank ☐ Extension

Describe: Installation of new tank for new location of 2 bedroom house with garage bathroom. Sized for 3 bedroom total.

Legal: S15, T37 N, R28 W, COS BK274 PG001, PARCEL TRACT 2, ACRES 20.14

Property Address: 859 Whitetail Dr., Rexford, MT 59930 Assessment Code: 54201

DEQ COSA: E.Q.# Date:

Approved Design Criteria: Installation of new tank for new location of 2 bedroom house with garage bathroom, sized for 3 bedroom total connecting to existing drainfield installed 6/18/2013.

# of Bedrooms: 2 +garage bathroom(3 Total) Septic Tank Size: 1000gallons Trench Width:

# of Laterals: 300 Lineal Feet Length of Laterals: Trench Depth:

SYSTEM MUST INCLUDE INSTALLATION OF EFFLUENT FILTER AT SEPTIC TANK OUTLET!!

Special Instructions: Install system according to the COSA, lot layout, the Lincoln County Wastewater Treatment and Disposal Regulation, and Circular DEQ-4. It is the installer's responsibility to ensure that all required horizontal setbacks are met. CHANGES MUST BE PRE-AUTHORIZED BY THE DEPARTMENT.

Issued By: *Robin Blumberg, RS*

NOTICE: The Department must be notified at least 3 business days (72 hours) prior to backfilling the system. Call 406-283-2442. Any system not inspected by the Department or its designated representative prior to closure is an illegal installation in violation of Lincoln County Health Board Regulation Ch. 3. Illegal installations may result in fines and/or requirements to remove or reconstruct the system.

Closure Statement:

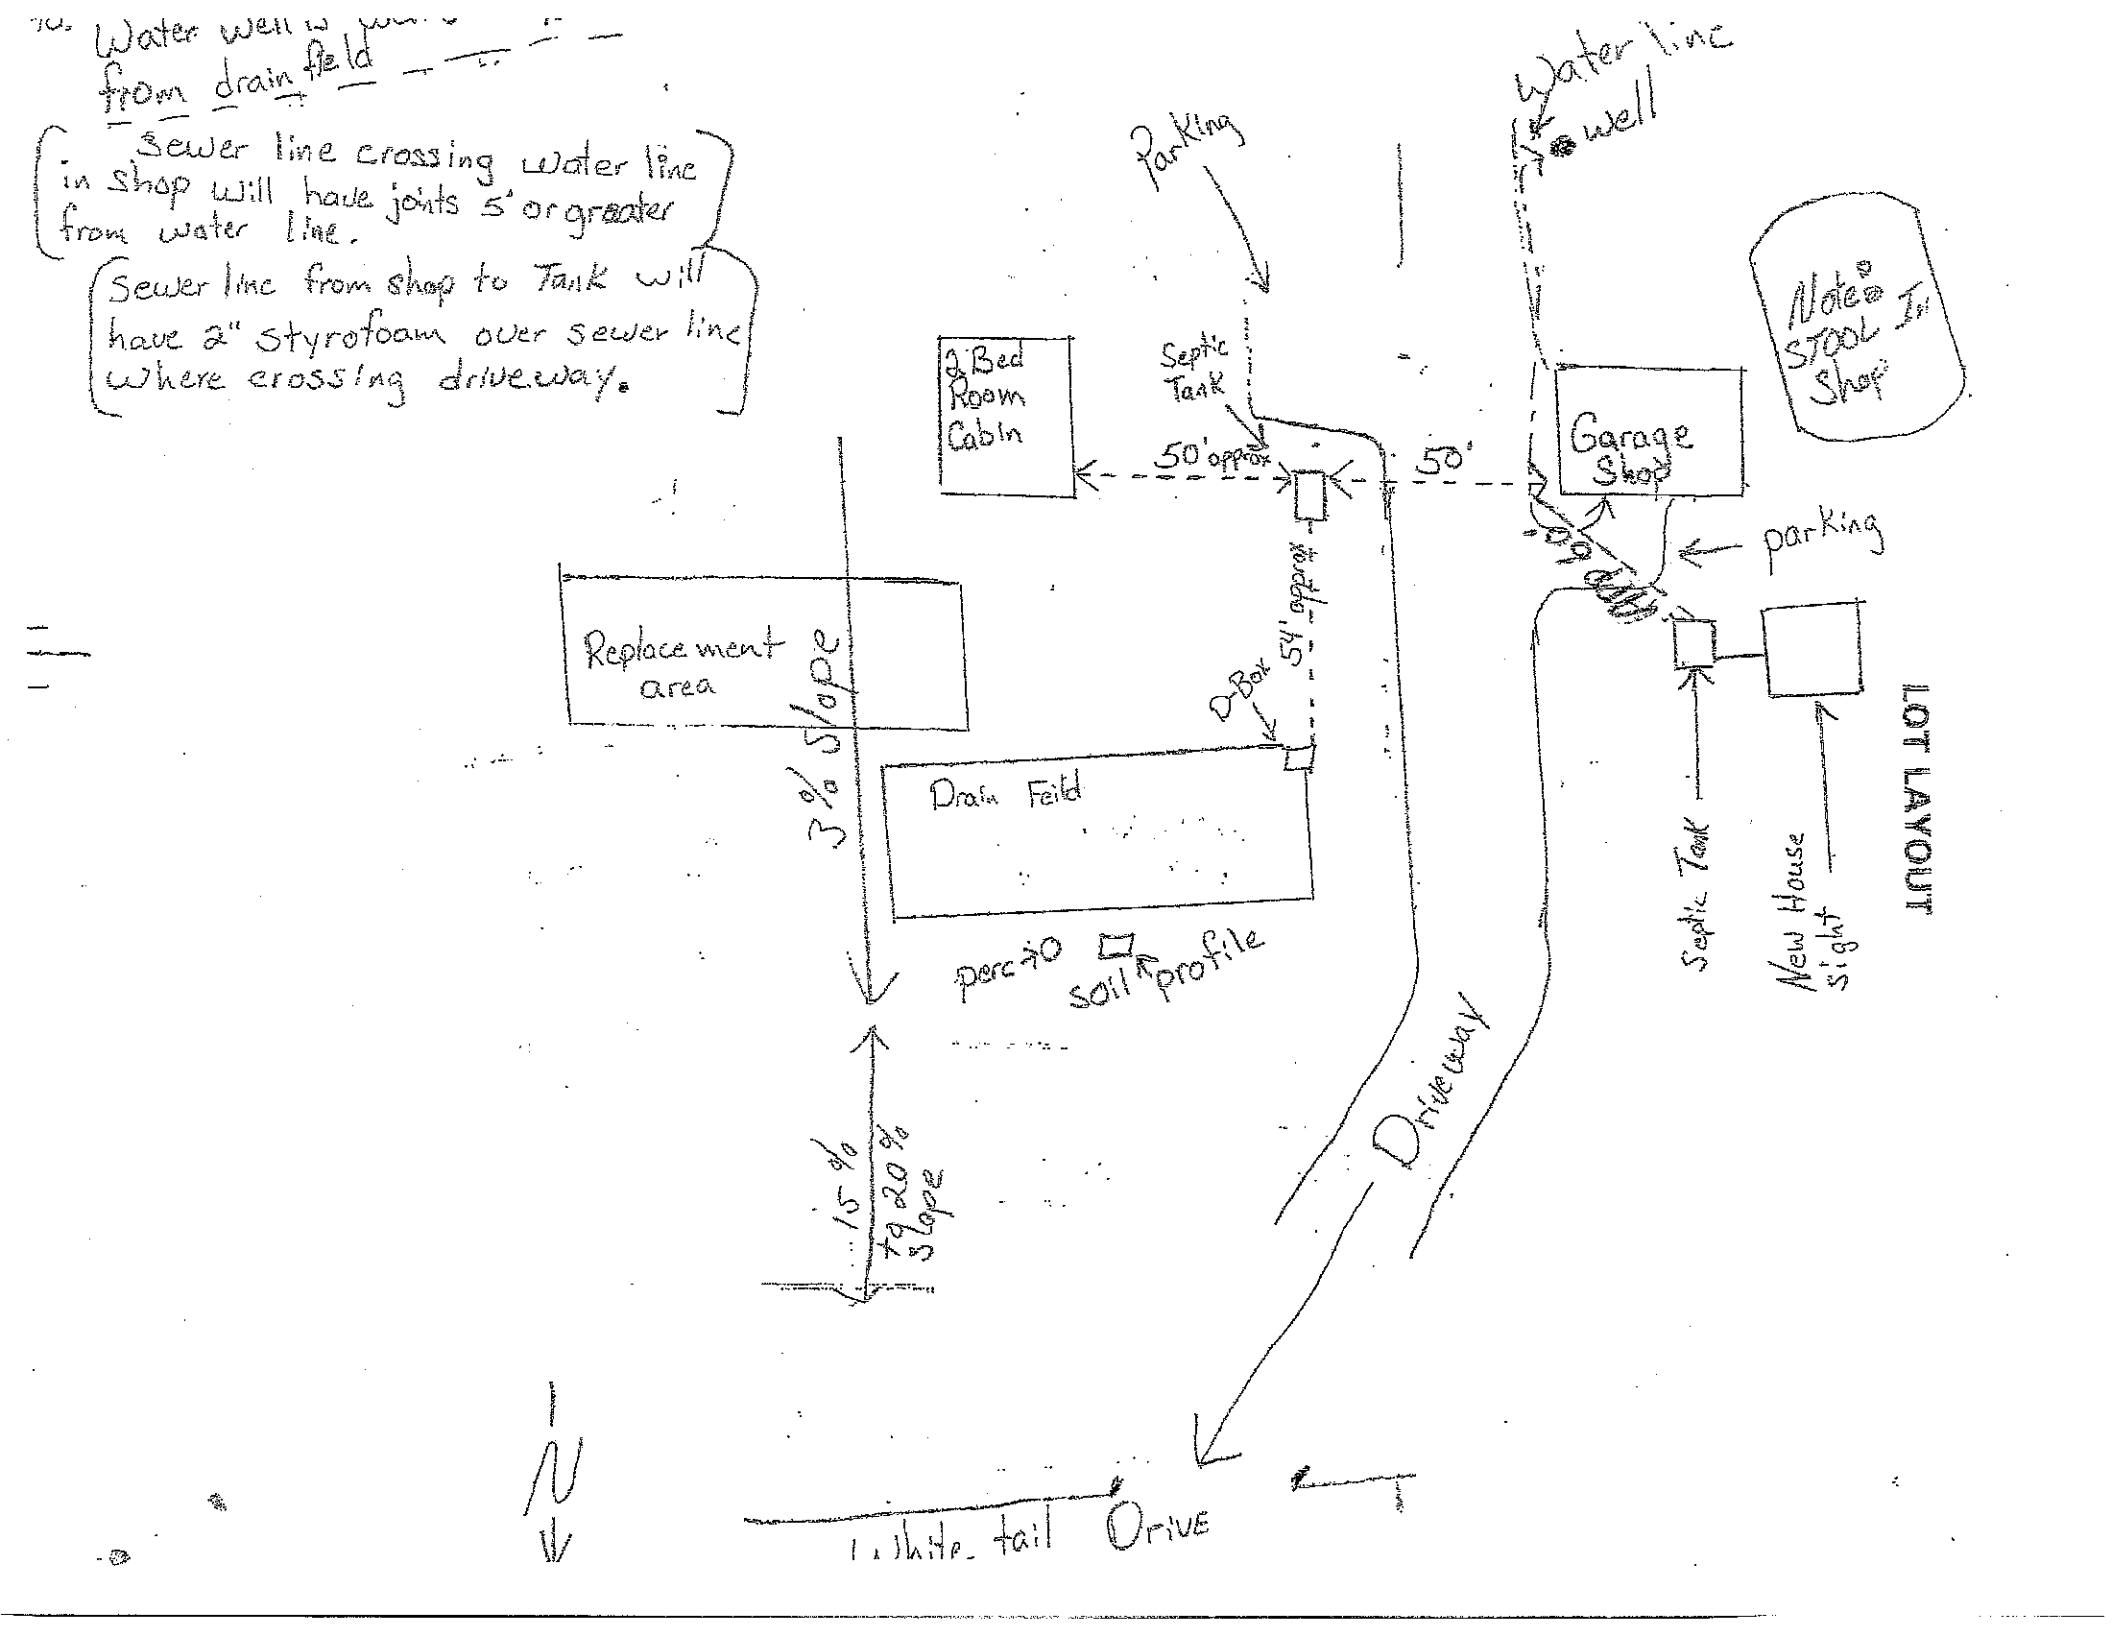
This system is in compliance with the approved design criteria and Lincoln County's Wastewater Treatment and Disposal Regulation.

Signed: Robin Blumberg *Date:* 7/31/24

✓ Lincoln County Health Department (LCHD) ____ Licensed Installer w/ approval of LCHD

This permit is not finalized until the system is inspected and the closure statement is signed.

This permit is not a guarantee that the system will function properly for a prescribed period of time.


Water well is [illegible] from drain field
Sewer line crossing water line in shop will have joints 5' or greater from water line.
Sewer line from shop to Tank will have 2" styrofoam over sewer line where crossing driveway.
Water line
well
Parking
Note: STOOL In Shop
2 Bed Room Cabin
Septic Tank
50' approx
50'
Garage Shop
parking
Replacement area
3% Slope
DBox
54' approx
Drain Feild
perc & soil profile
Septic Tank
New House sight
LOT LAYOUT
Driveway
15% to 20% Slope
N
White tail Drive