LINCOLN COUNTY HEALTH DEPARTMENT
ENVIRONMENTAL HEALTH
WASTEWATER TREATMENT AND DISPOSAL SYSTEM PERMIT

Issue Date: 8/09/2022 Expiration Date: 8/08/2023

Property Owner: Eric Alexander

Mailing Address: [redacted]

Telephone: [redacted] Email: [redacted]

Installer: Terry Oedewaldt License #: 2

Proposed Work: (Check One) ☐ New Installation ☒ Existing System

☐ Replace Drainfield ☐ Replace Tank ☒ Extension

Describe: Add 1000 gallon tank for shop bathroom and connect to existing drainfield

Parcel Description:

Legal: Big Horn Terrace Lot 17, S14 T31N R32W, 1.132 acres

Property Address: 6507 Kootenai River Rd, Libby Assessment Code: 10727

Approved Design Criteria:

# of Bedrooms: 2 & shop bathroom Septic Tank Size: 1000 gallon

Existing 1000 gallon tank and 510 square feet drainfield with three 85 foot laterals

SYSTEM MUST INCLUDE INSTALLATION OF EFFLUENT FILTER AT SEPTIC TANK OUTLET!!

Special Instructions: Install system according to the COSA, lot layout, the Lincoln County Wastewater Treatment and Disposal Regulation, and Circular DEQ-4. ANY CHANGES MUST BE PRE-AUTHORIZED BY THE DEPARTMENT.

Issued By: *Kathi J. Hooper, R.S.*

NOTICE: The Department must be notified at least 3 business days (72 hours) prior to backfilling the system. Call 406-283-2442. Any system not inspected by the Department or its designated representative prior to closure is an illegal installation in violation of Lincoln County Health Board Regulation Ch. 3. Illegal installations may result in fines and/or requirements to remove or reconstruct the system.

Closure Statement:

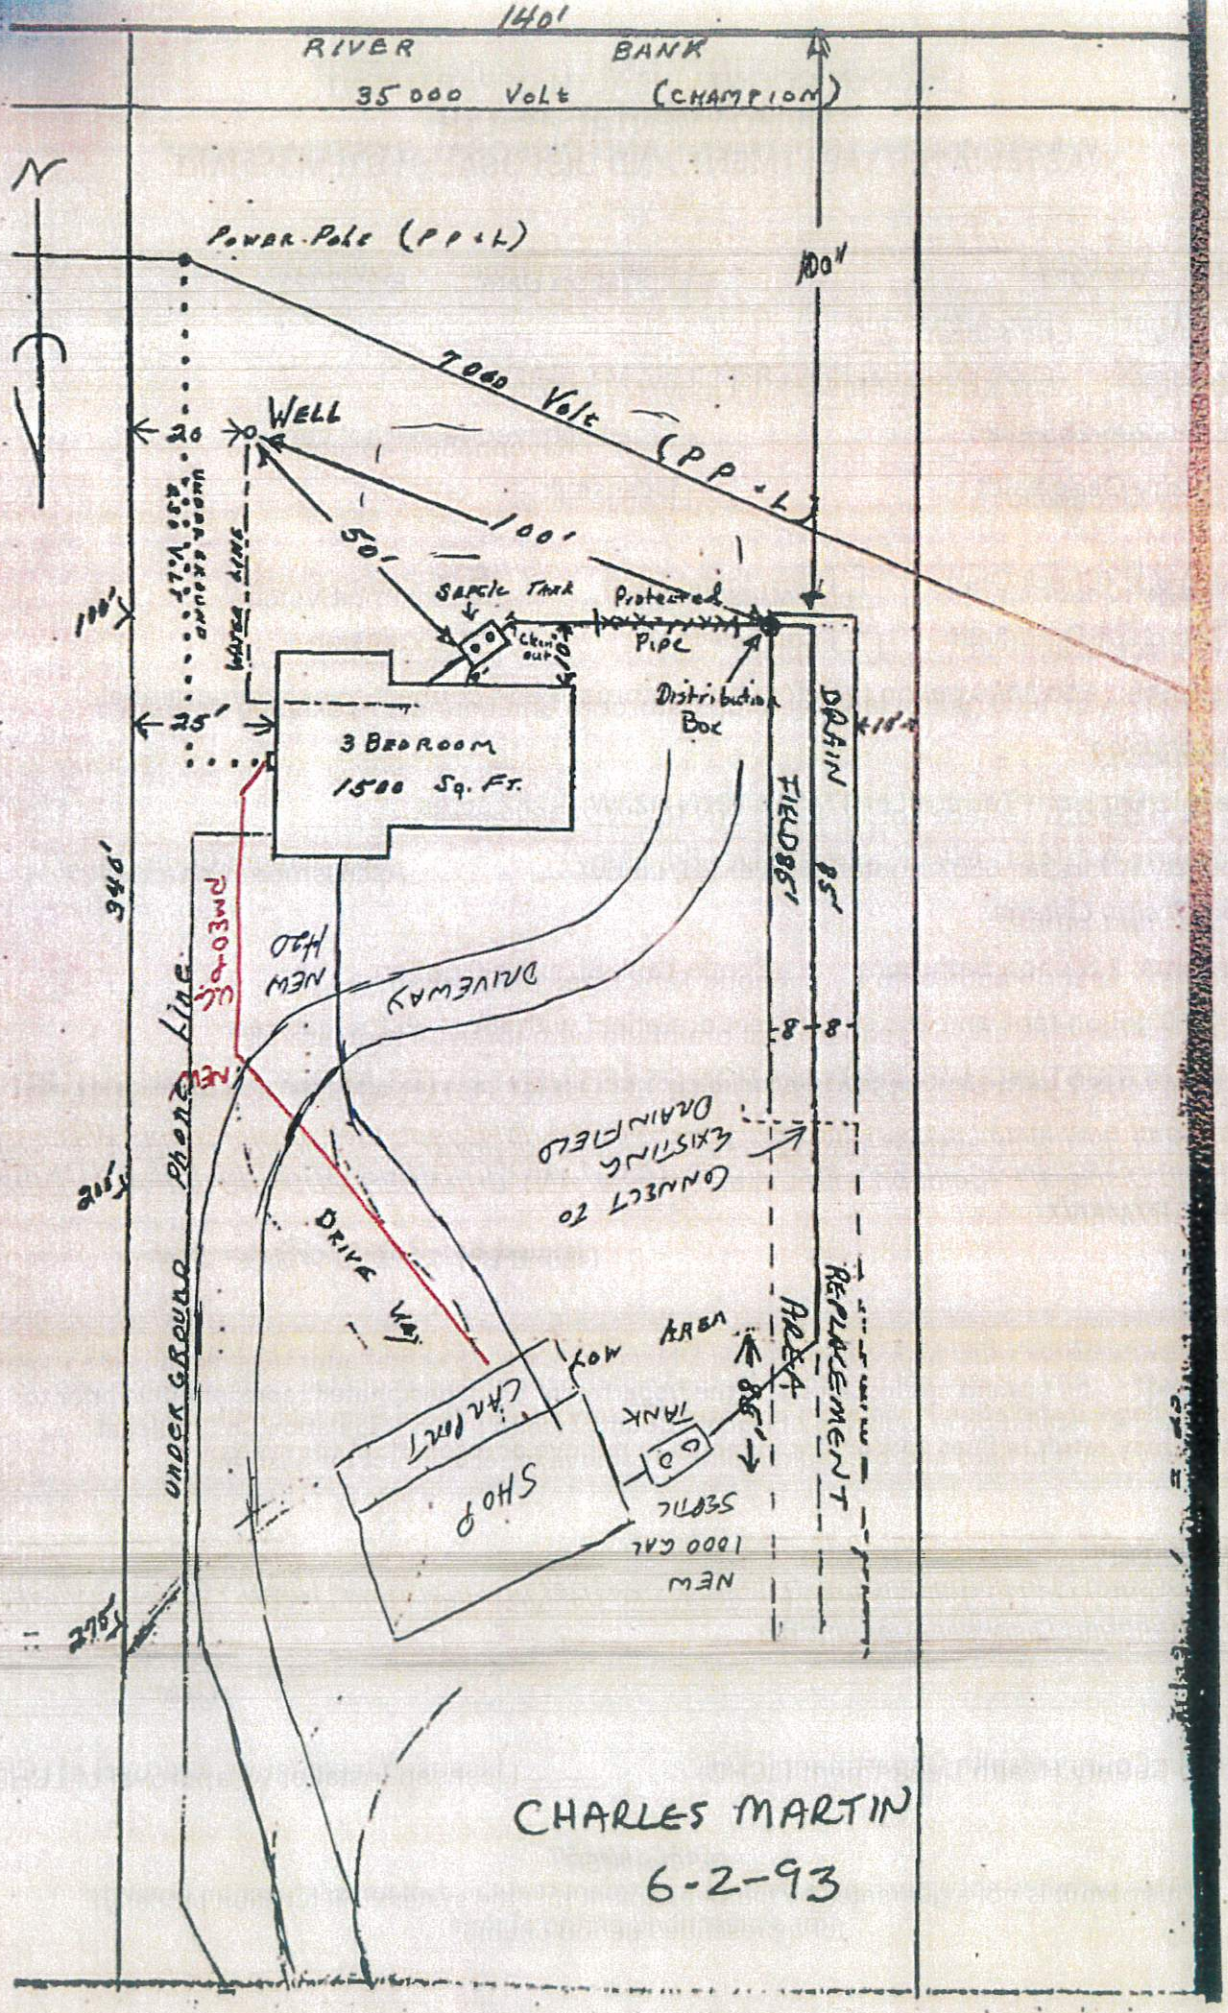
This system is in compliance with the approved design criteria and Lincoln County's Wastewater Treatment and Disposal Regulation.

Signed: _____ *Date:* _____

_____ Lincoln County Health Department (LCHD) _____ Licensed Installer w/ approval of LCHD

DISCLAIMER

This permit is not a guarantee by the Department that the system will function properly for a prescribed period of time.


140'
RIVER
BANK
35 000 Volt (CHAMPION)
N
POWER POLE (P P + L)
ROAD
7000 Volt (P P + L)
WELL
100'
50'
SEPTIC TANK
Protected Pipe
Distribution Box
DRAIN
FIELDS
85'
3 BEDROOM
1500 Sq. Ft.
WATER LINE
UNDERGROUND PHONE LINE
NEW H2O
DRIVEWAY
CONNECT TO EXISTING DRAIN FIELD
DRIVE WAY
NOT AREA
REPLACEMENT AREA
SHOP
CARPORT
TANK
NEW 1000 GAL SEPTIC
CHARLES MARTIN
6-2-93