LINCOLN COUNTY HEALTH DEPARTMENT
ENVIRONMENTAL HEALTH
WASTEWATER TREATMENT AND DISPOSAL SYSTEM PERMIT

Issue Date: 05/19/2025 Expiration Date: 05/18/2026 Permit# 25-56176

Property Owner: Jim and Karen Bennett

Mailing Address: 1026 ACM Rd., Libby, MT 59923

Installer: Brian Anderson License #: 175

Approved Work: (Check One) ☒ New Installation ☐ Existing System

☐ Replace Drainfield ☐ Replace Tank ☐ Extension

Describe: Installation of new pressure dosed system for 4 Bedroom House.

Legal: DBMS HIDEAWAY, S04, T26 N, R27 W, LOT 4A, ACRES 20984, PM 6855

Property Address: 1026 ACM Rd., Libby, MT 59923 Assessment Code: 56176

DEQ COSA: E.Q.# Date:

Approved Design Criteria: Installation of new pressure dosed system for 4 Bedroom House with 2 Laterals @ 55' with reduction given for chambers.

# of Bedrooms: 4 Septic Tank Size: 1500/500 Trench Width: 36"

# of Laterals: 2 Length of Laterals: 55' Trench Depth: 24"-36"

SYSTEM MUST INCLUDE INSTALLATION OF EFFLUENT FILTER AT SEPTIC TANK OUTLET!!

Special Instructions: Install system according to the lot layout, the Lincoln County Wastewater Treatment and Disposal Regulation, Circular DEQ-4, and COSA(If Applies). Reduction given for chambers. It is the installer's responsibility to ensure that all required horizontal setbacks are met. CHANGES MUST BE PRE-AUTHORIZED BY THE DEPARTMENT.

Issued By: *Robin Blumberg, RS*

NOTICE: The Department must be notified at least 3 business days (72 hours) prior to backfilling the system. Call 406-283-2442. Any system not inspected by the Department or its designated representative prior to closure is an illegal installation in violation of Lincoln County Health Board Regulation Ch. 3. Illegal installations may result in fines and/or requirements to remove or reconstruct the system.

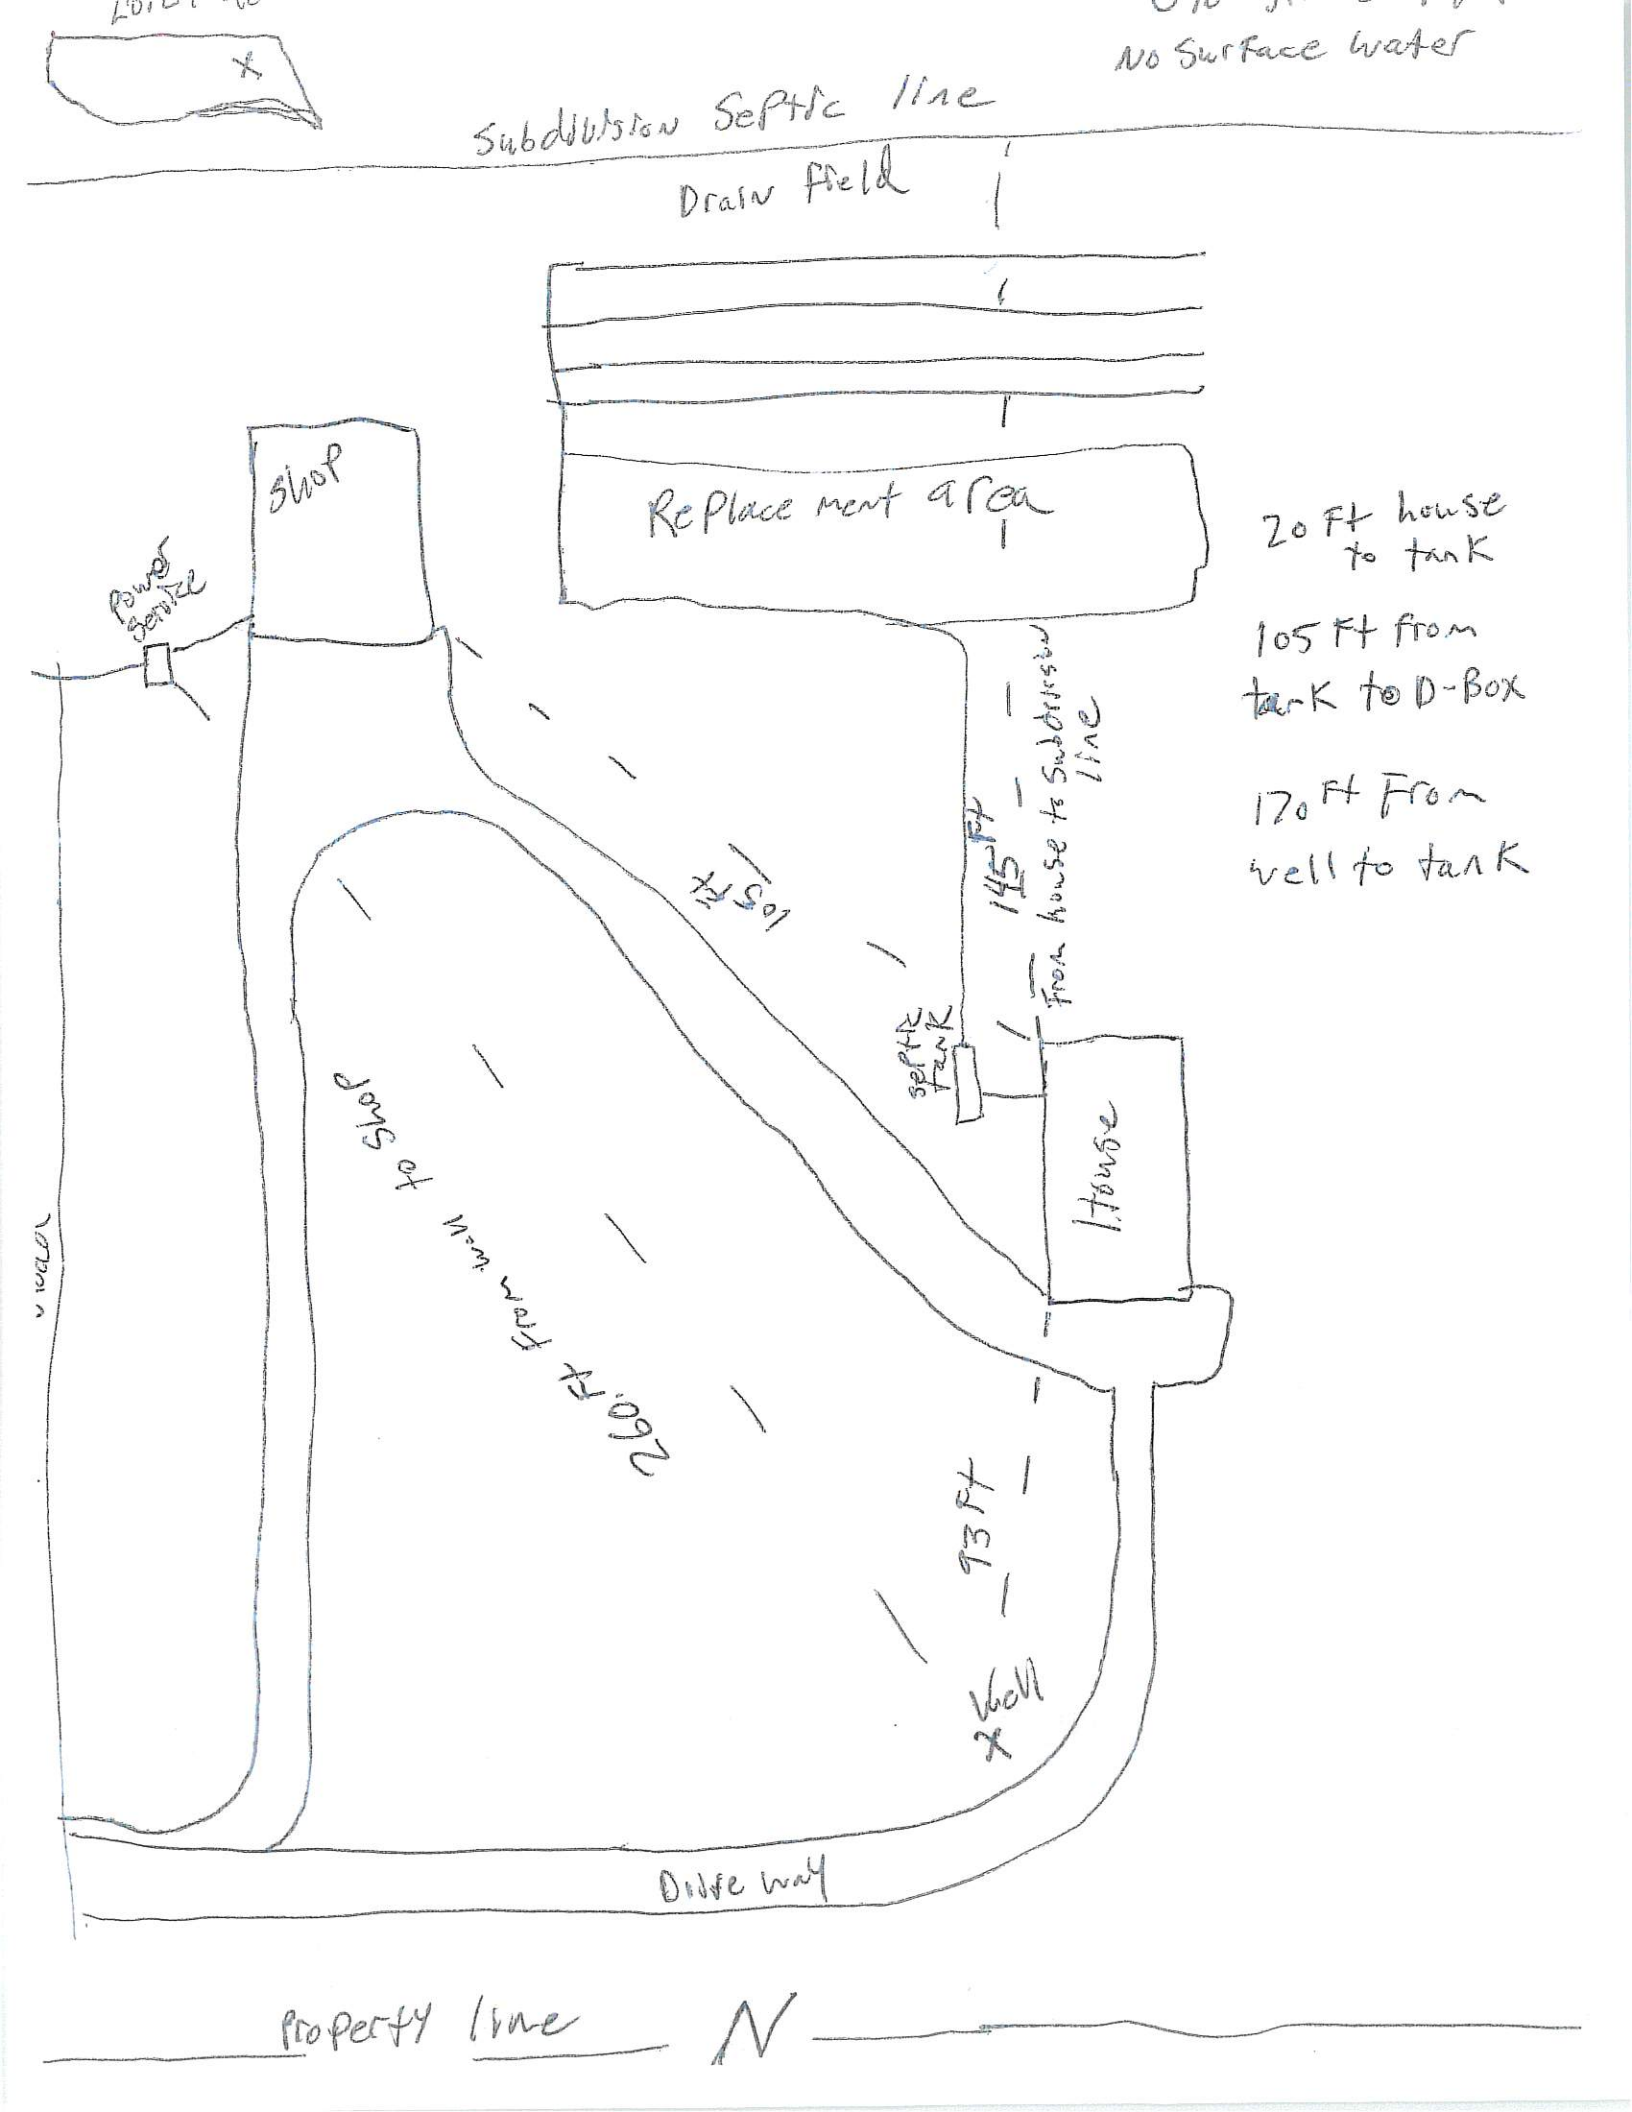
Closure Statement:

This system is in compliance with the approved design criteria and Lincoln County's Wastewater Treatment and Disposal Regulation.

Signed: _____ *Date:* _____

This permit is not finalized until the system is inspected and the closure statement is signed.

This permit is not a guarantee that the system will function properly for a prescribed period of time.


No Surface water
Subdivision Septic line
Drain field
Replacement area
Shop
Power service
20 Ft house to tank
105 Ft from tank to D-Box
170 Ft From well to tank
145 Ft from house to subdivision line
septic tank
House
Shop to main Power 260 Ft
93 Ft
Well
Drive way
Property line
N