LINCOLN COUNTY HEALTH DEPARTMENT
ENVIRONMENTAL HEALTH
WASTEWATER TREATMENT AND DISPOSAL SYSTEM PERMIT

Issue Date: 8/22/2022 Expiration Date: 8/22/2023

Property Owner: Denise Boutin Renter: Monica Olson

Mailing Address: [redacted]

Telephone: Email:

Installer: Logan Munts License #: 160

Proposed Work: (Check One) ☐ New Installation ☐ Existing System

☐ Replace Drainfield ☒ Replace Tank ☐ Extension

Describe:

Parcel Description:

Legal: S32, T30 N, R33 W, TR-4 1N S2NE PARCEL B CS 1051 4.7995 ACRES

Property Address: 74 Hawkeye Lane Troy, MT 59935 Assessment Code: 0000005989

Approved Design Criteria:

# of Bedrooms: 3 Septic Tank Size: 1000 gallons Drainfield Size:

# of Laterals: Length of Laterals Trench Depth:

SYSTEM MUST INCLUDE INSTALLATION OF EFFLUENT FILTER AT SEPTIC TANK OUTLET!!

Special Instructions: Install system according to the COSA, lot layout, the Lincoln County Wastewater Treatment and Disposal Regulation, and Circular DEQ-4. Pressure-dosed system. ANY CHANGES MUST BE PRE-AUTHORIZED BY THE DEPARTMENT.

Issued By: Kathi J. Hooper, R.S.

NOTICE: The Department must be notified at least 3 business days (72 hours) prior to backfilling the system. Call 406-283-2442. Any system not inspected by the Department or its designated representative prior to closure is an illegal installation in violation of Lincoln County Health Board Regulation Ch. 3. Illegal installations may result in fines and/or requirements to remove or reconstruct the system.

Closure Statement:

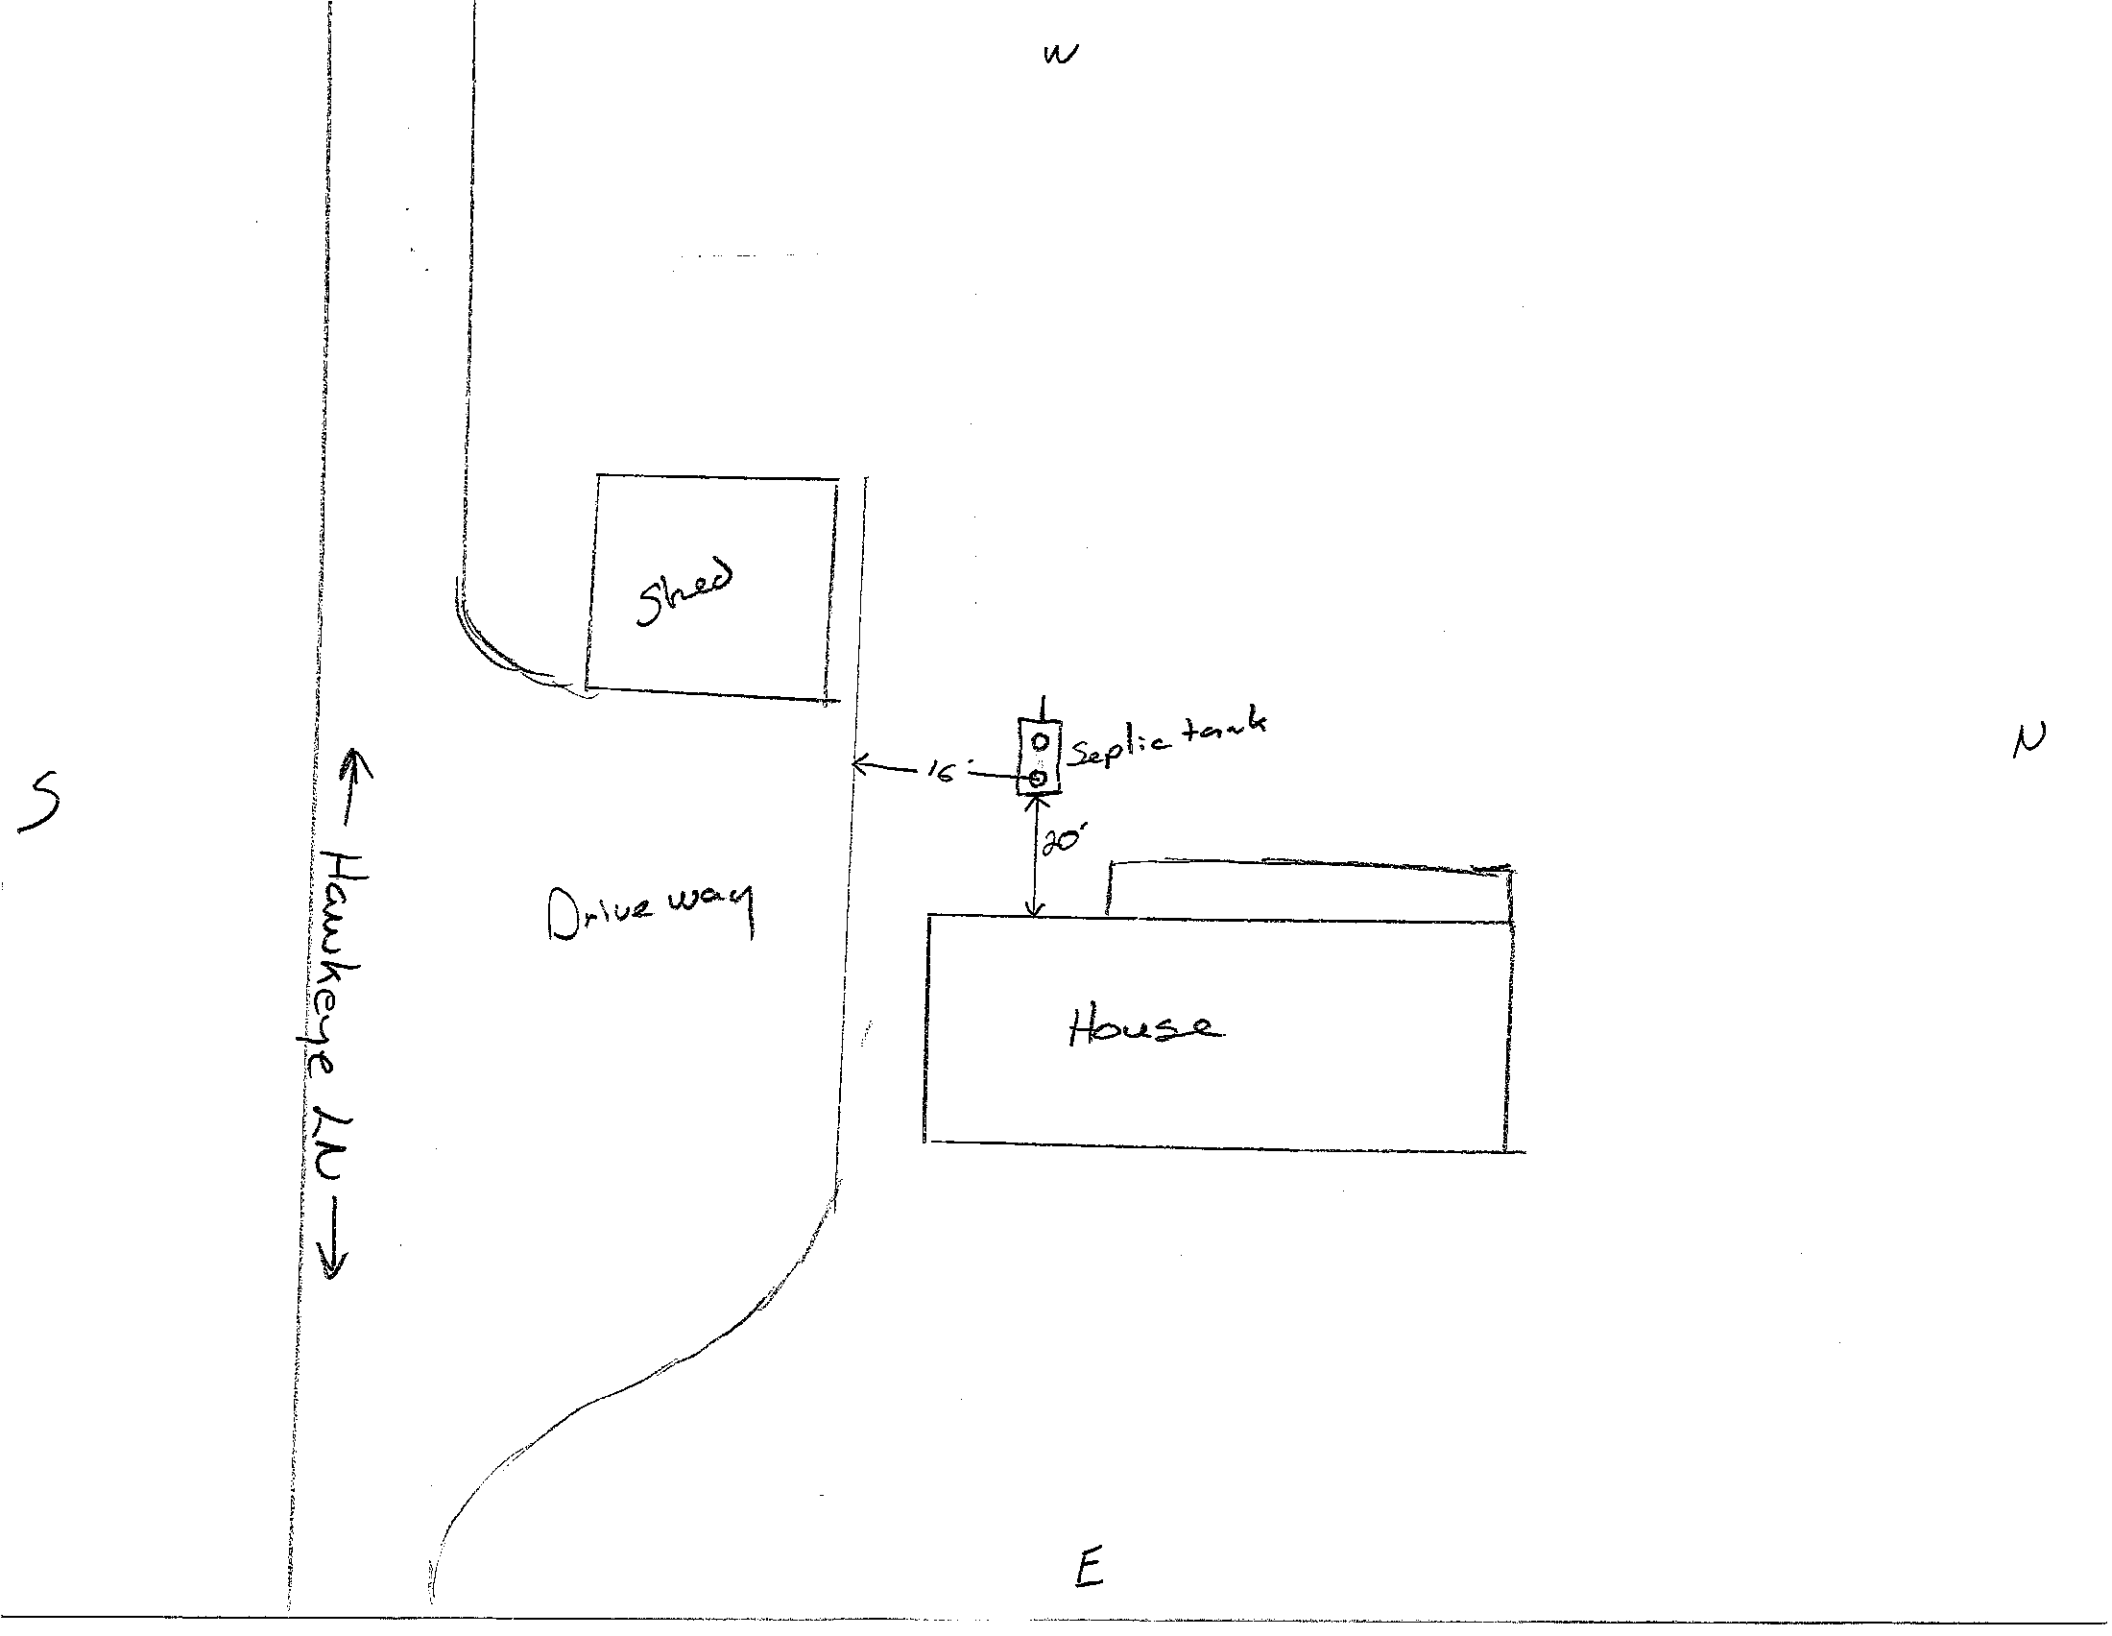
This system is in compliance with the approved design criteria and Lincoln County's Wastewater Treatment and Disposal Regulation.

Signed: Logan Munts *Date:* 8/22/22

____ Lincoln County Health Department (LCHD) X Licensed Installer w/ approval of LCHD

DISCLAIMER

This permit is not a guarantee by the Department that the system will function properly for a prescribed period of time.


W
S
N
E
Shed
Septic tank
16'
20'
Drive way
House
Hawkeye LN