PERMIT Revision of previous permit dated 4/7/93

Issue Date: 4-13-93 Permit No. _____

Property Owner: MILO HANSEN c/o: _____

Address: [redacted]

Telephone: (Home) [redacted] (Work) _____

Installer: JOHN RIEWOLDT License No. _____

___ New Installation ✓ Existing System

___ Repair ✓ Replacement ___ Extension ___ Other

Describe: _____

Parcel Description:

Legal: 79 PIONEER RD / MAHONEY'S SUB DIV.

Address or Location: _____

Approved Design Criteria:

Septic Tank Size: 1000 gallons Drainfield Size: 180 lineal feet

Special Instructions: Construct system as per lot layout & 'septic system regulation.

Approved Site plan (Lot Layout) Attached

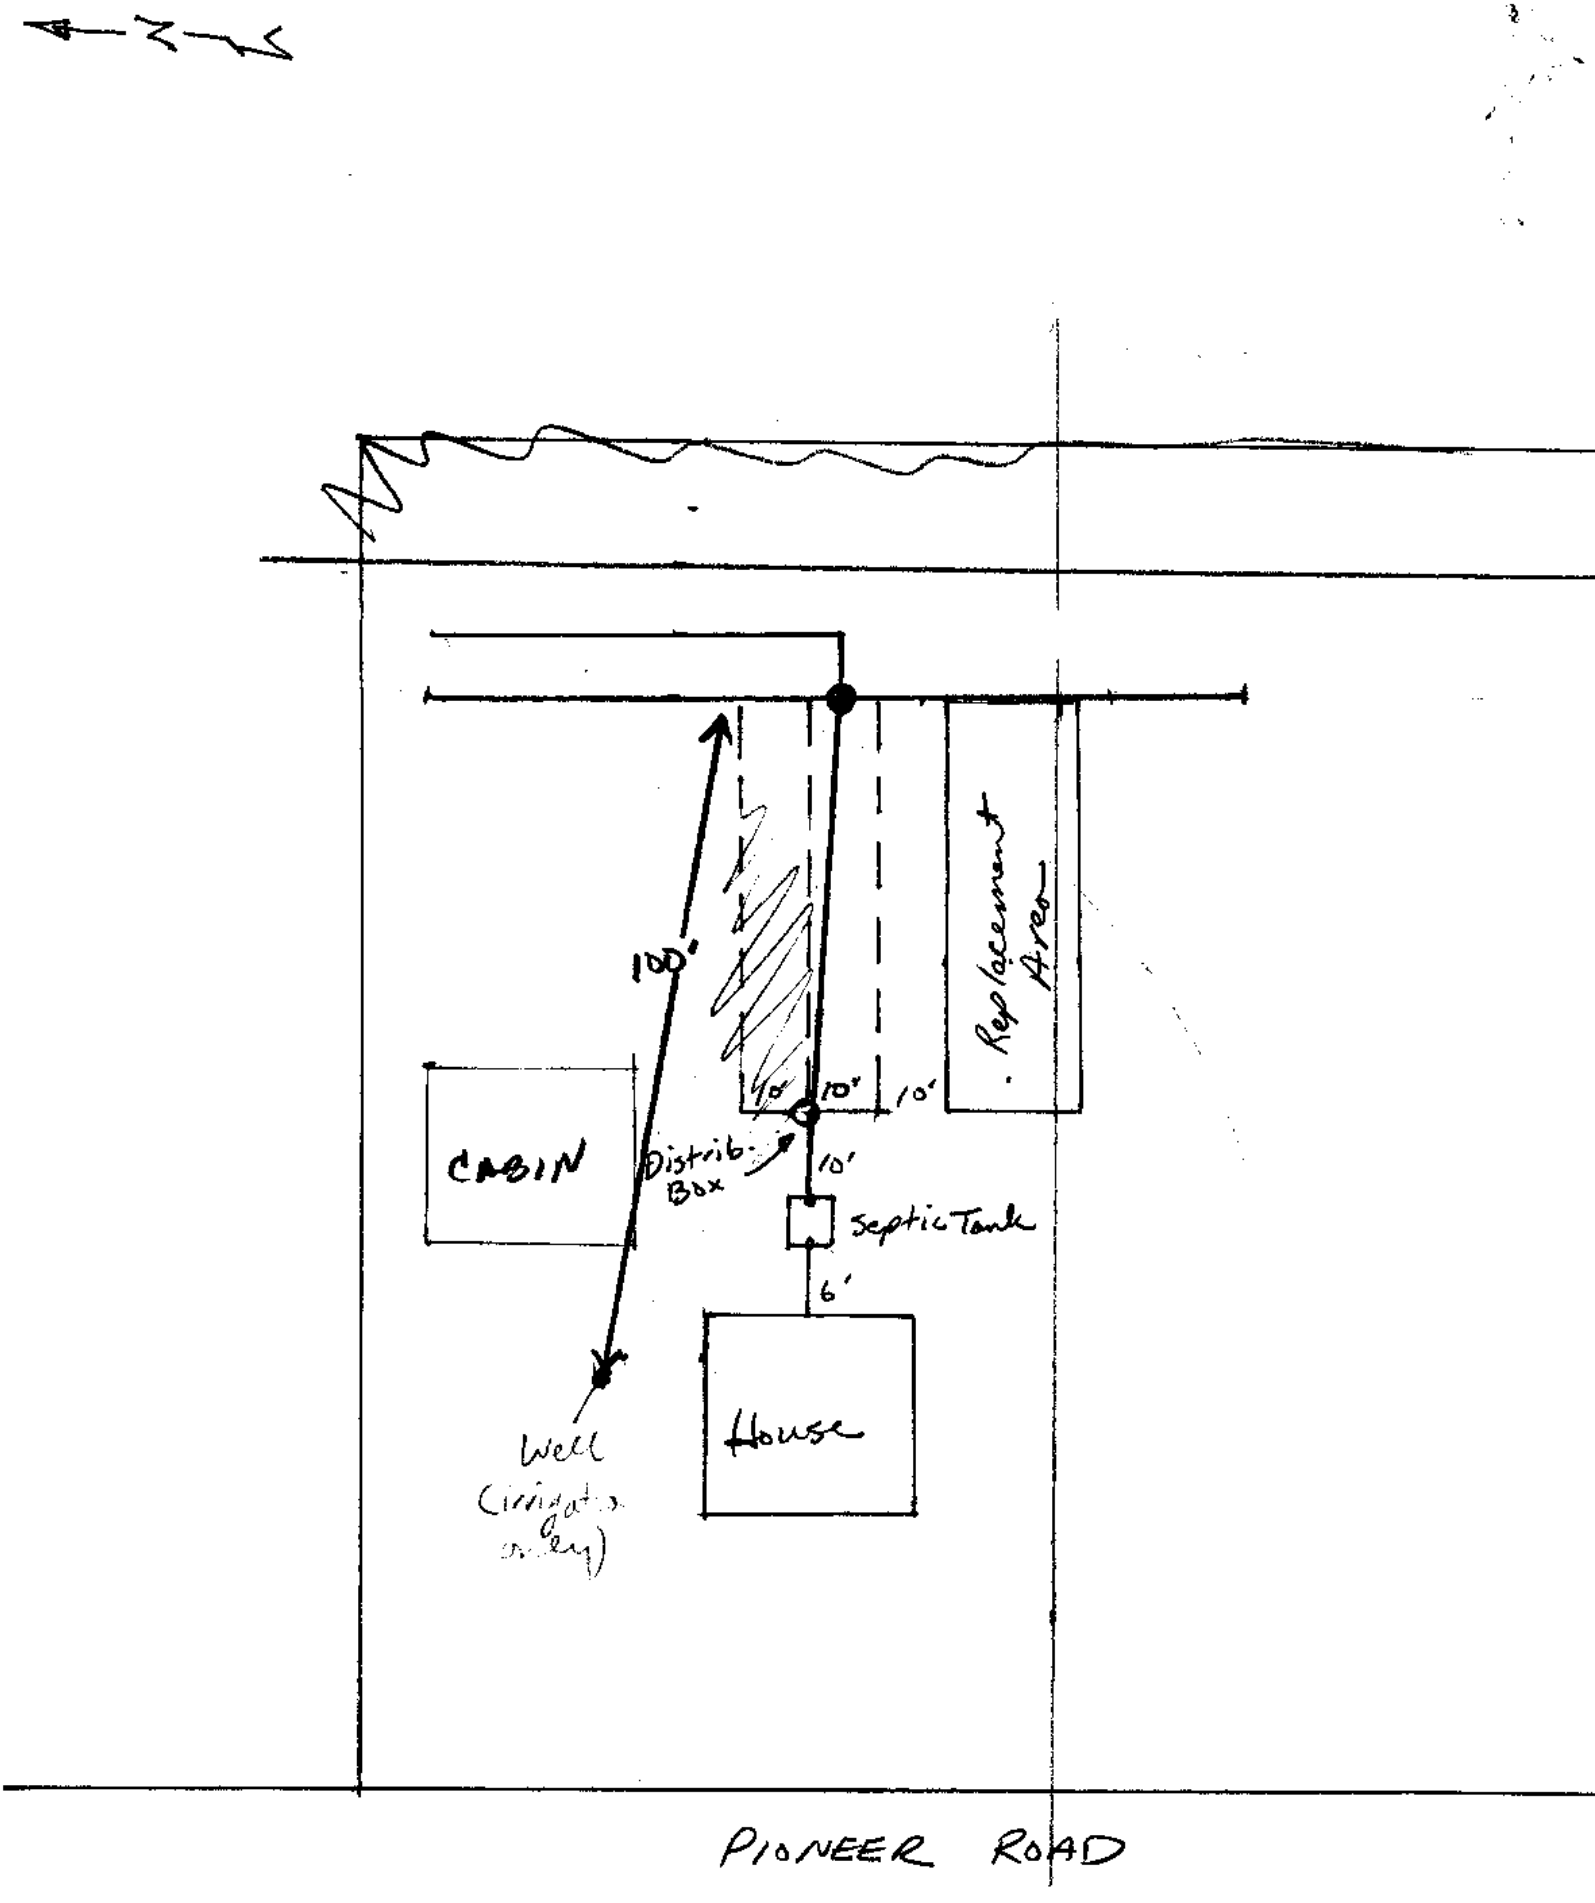
Issued By: Johnny Peterson, RS

Closure Statement:

I, John Riewoldt *have inspected this system and found it to be in compliance with the conditions of the permit, and the Lincoln County Wastewater Treatment and Disposal Regulation.*

Signed: John Riewoldt *Date:* Dec 15, 93

Title: installer


Replacement Area
100'
10'
10'
10'
CABIN
Distrib. Box
10'
Septic Tank
6'
House
Well
PIONEER ROAD