LINCOLN COUNTY
DEPARTMENT OF ENVIRONMENTAL HEALTH
WASTEWATER TREATMENT AND DISPOSAL SYSTEM PERMIT

Issue Date: 04/22/2022

Expiration Date: 04/22/2023

Property Owner: Hooten, Matt & Sherri

c/o: Davis Surveying

Address: [redacted]

Telephone: [redacted]

Installer: TBD

License No. N/A

__XX__ New Installation ____ Existing System

____ Repair ____ Replacement ____ Extension ____ Other

Describe: 1,000-gallon septic tank with effluent filter. Gravity system with standard absorption trenches. 2 laterals at 100-feet in length each using chambers.

Parcel Description:

Legal: W2NENE-NWNE-NESWNE-NWSENE- N2NENW-N2SENENW-NENWNW LESS 10.25 ACRES FOR R/W 104.75 ACRES

Address or Location: Jackson Creek Rd. Libby, MT 59923

Geo/Assessors code: 0000010850

Approved Design Criteria:

Bedrooms: 3 Septic Tank Size: 1,000 gallon tank Drainfield Size: 200 Lineal Feet

SYSTEM MUST INCLUDE INSTALLATION OF EFFLUENT FILTER AT SEPTIC TANK OUTLET !!

Special Instructions: INSTALL SYSTEM ACCORDING TO LAYOUT, DEQ COSA, DEQ-4 AND LINCOLN COUNTY WASTEWATER REGULATION #3, INCLUDING ALL SETBACK REQUIREMENTS. ANY DEVIATIONS FROM APPROVED PLAN MUST BE AUTHORIZED BY THE DEPARTMENT.

Issued By: *Kathi J. Hooper, R.S.*

Closure Statement:

I, Dustin Webb *, have inspected this system and found it to be in compliance with the conditions of the permit, and the Lincoln County Wastewater Treatment and Disposal Regulation.*

Signed: Dustin Webb *Date:* 4/6/23

Title: Registered Sanitarian

NOTICE: The Department must be notified at least 48 business hours prior to backfilling the system. Any system not inspected by the Department or its designated representative prior to closure is an illegal installation in violation of Lincoln County Health Board Regulation No. 3. Illegal installations may result in fines and/or requirements to remove or reconstruct the system.
406-283-2442

DISCLAIMER

This permit is not a guarantee by the Department that the system will function properly for a prescribed period of time.

SV

LINCOLN COUNTY, MONTANA

LOT LAYOUT

PER C.O.S. 1362
SECTION 8, TWP. 31 N.,
R. 29 W., P.M.M.
FOR: MATT AND SHEIRI HOOTEN
DATE: DECEMBER 2021

SCALE
200' 0 200'
1" = 200'

Revised 11/2/22
2 laterals @ 100'
using chambers.


DITCH AND STORMWATER POND DETAIL



LEGEND

- PROPOSED PRIMARY DRAINFIELD 4-24" X 100' TRENCHES 10' APART
- PROPOSED REPLACEMENT DRAINFIELD 4-24" X 100' TRENCHES 10' APART
- TP / PT — SOIL PROFILE PERCOLATION SITE
- W — WELL SITE
- STORMWATER POND (30' X 20' X 2')
- SLOPE

STANDARD ABSORPTION TRENCHES GRAVITY FED

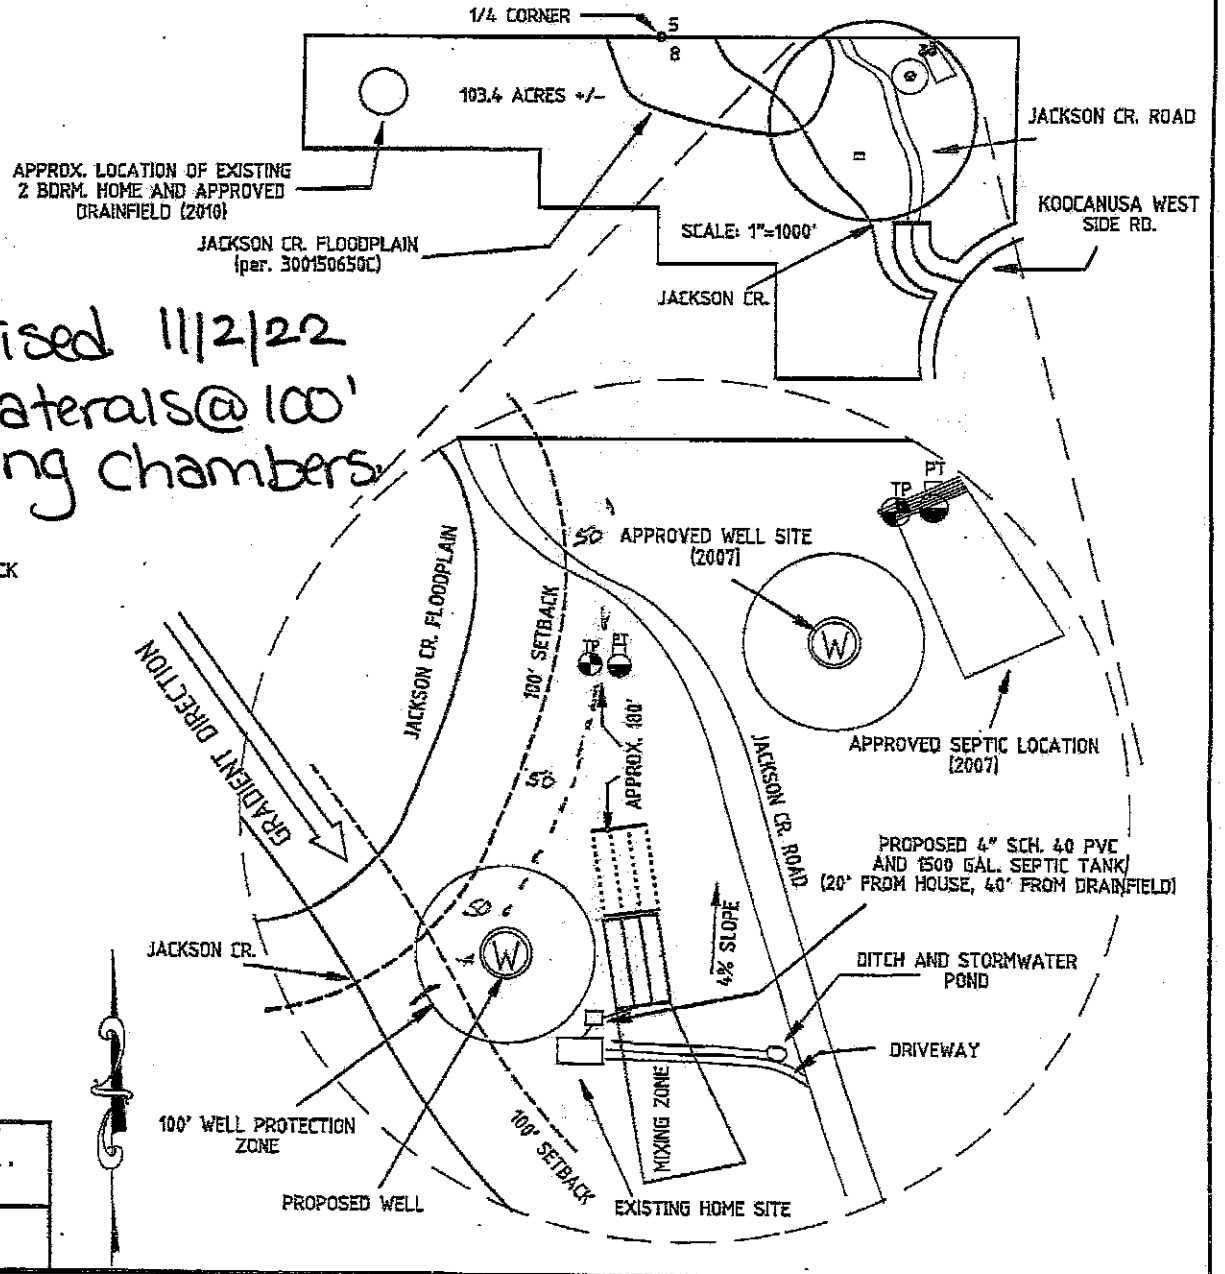

DAVIS SURVEYING, INC.
TROY, MT. 406.295.5441

DATE: 12/12/2021
DRAWN BY: KD, PhD

FILE: HOOTEN LOT LAYOUT

Note: 20% reduction given by .6 rate.