LINCOLN COUNTY HEALTH DEPARTMENT
ENVIRONMENTAL HEALTH
WASTEWATER TREATMENT AND DISPOSAL SYSTEM PERMIT

Issue Date: 8/12/2022 Expiration Date: 8/11/2023

Property Owner: Anthony & Georgeen Kaufman

Mailing Address: [redacted]

Telephone: [redacted] Email: [redacted]

Installer: Bobbie Jo Sprague License #: 182

Proposed Work: (Check One) ☒ New Installation ☐ Existing System

☐ Replace Drainfield ☐ Replace Tank ☐ Extension

Describe: standard 2' wide trenches, gravity system, infiltrators/chambers

Parcel Description:

Legal: Cullen, Lot 2E, S11 T33N R26W, 6.696 acres

Property Address: 5933 Fortine Creek Rd, Trego Assessment Code: 54108

Approved Design Criteria:

# of Bedrooms: 2 Septic Tank Size: 1000 gallons Drainfield Size: 506 square feet

# of Laterals: 3 Length of Laterals: 84 lineal feet Trench Depth: 24 - 36 inches

SYSTEM MUST INCLUDE INSTALLATION OF EFFLUENT FILTER AT SEPTIC TANK OUTLET!!

Special Instructions: Install system according to the COSA, lot layout, the Lincoln County Wastewater Treatment and Disposal Regulation, and Circular DEQ-4. 10% reduction given for infiltrators. ANY CHANGES MUST BE PRE-AUTHORIZED BY THE DEPARTMENT.

Issued By: *Kathi J. Hooper, R.S.*

NOTICE: The Department must be notified at least 3 business days (72 hours) prior to backfilling the system. Call 406-283-2442. Any system not inspected by the Department or its designated representative prior to closure is an illegal installation in violation of Lincoln County Health Board Regulation Ch. 3. Illegal installations may result in fines and/or requirements to remove or reconstruct the system.

Closure Statement:

This system is in compliance with the approved design criteria and Lincoln County's Wastewater Treatment and Disposal Regulation.


Signed: Marcus Davis, Envir. Health Tech. *Date:* 8/25/22

BJ Sprague

X Lincoln County Health Department (LCHD) X Licensed Installer w/ approval of LCHD

DISCLAIMER

This permit is not a guarantee by the Department that the system will function properly for a prescribed period of time.

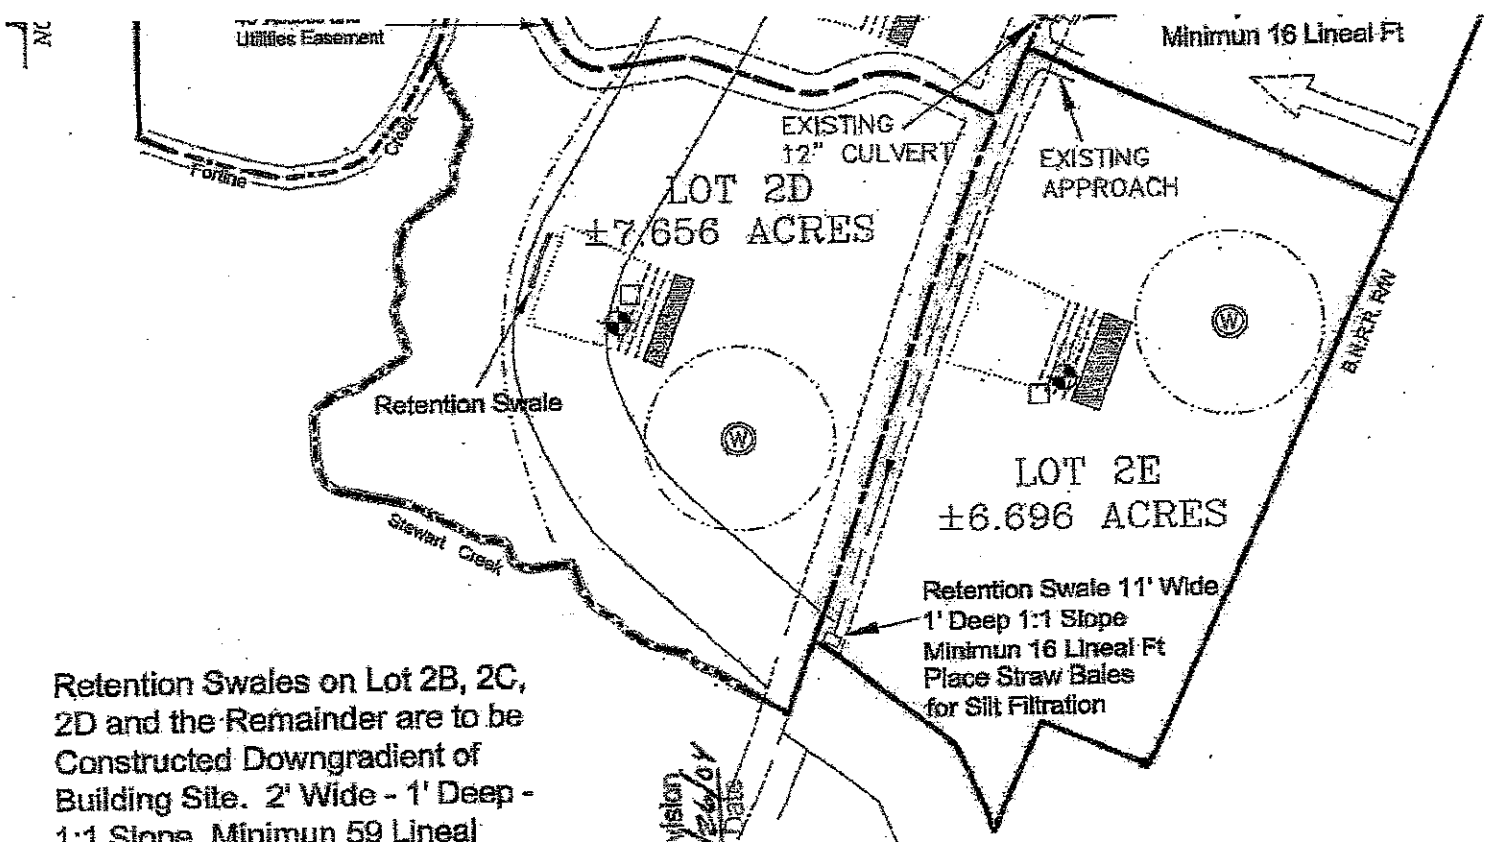

Retention Swales on Lot 2B, 2C, 2D and the Remainder are to be Constructed Downgradient of Building Site. 2' Wide - 1' Deep - 1:1 Slope Minimun 59 Lineal Feet Per Lot.

APPROVED
Montana Department of
Environmental Quality
Permitting and Compliance Division
Date 2/26/01
Reviewer
EQ No 4-1999

LEGEND

- PERCOLATION SITE
- SOILS PROFILE SITE
- PROPOSED WELL LOCATION
- PROPOSED DRAINFIELD
- REPLACEMENT AREA
- GROUNDWATER FLOW DIRECTION

1 INCH = 200 FEET

KSI
KOOTENAI SURVEYORS INC.
P.O. BOX 393
LIBBY, MT 59923
(406)293-4354