LINCOLN COUNTY
DEPARTMENT OF ENVIRONMENTAL HEALTH
WASTEWATER TREATMENT AND DISPOSAL SYSTEM PERMIT

Issue Date: 05/03/2022 Expiration Date: 05/03/2023

Property Owner: Krug, Jason c/o:

Address: [redacted]

Telephone:

Installer: Self (inspection by E. Breneman) License No. N/A

__XX__ New Installation ____ Existing System

____ Repair _____ Replacement ____ Extension ____ Other

Describe: 1,000-gallon septic tank with effluent filter. Gravity feed system with standard absorption trenches. 4 laterals at 64-feet in length each. This permit serves as revision of the permit issued on 06/16/2021.

Parcel Description:

Legal: S33, T35 N, R26 W, C.O.S. 3533, PARCEL B, ACRES 29.52, IN NWNW

Address or Location: 4153 Meadow Creek Rd Fortine, MT 59918

Geo/Assessors code: 0000000857

Approved Design Criteria:

Bedrooms: 3 Septic Tank Size: 1,000 gallon Drainfield Size: 256 Lineal Feet

SYSTEM MUST INCLUDE INSTALLATION OF EFFLUENT FILTER AT SEPTIC TANK OUTLET !!

Special Instructions: INSTALL SYSTEM ACCORDING TO LAYOUT, DEQ-4 AND LINCOLN COUNTY WASTEWATER REGULATION #3. ANY DEVIATIONS FROM APPROVED PLAN MUST BE AUTHORIZED BY THE DEPARTMENT.

Issued By: Jesse Haag

Original Permit By: Jake Mertes, R.S.

Closure Statement:

I, Maranda Davis *, have inspected this system and found it to be in compliance with the conditions of the permit, and the Lincoln County Wastewater Treatment and Disposal Regulation.*

Signed: Maranda Davis *Date:* 9/6/22

Title: Envir. Health Tech


NOTICE: The Department must be notified at least 48 business hours prior to backfilling the system. Any system not inspected by the Department or its designated representative prior to closure is an illegal installation in violation of Lincoln County Health Board Regulation No. 3. Illegal installations may result in fines and/or requirements to remove or reconstruct the system.

406-283-2442

DISCLAIMER

This permit is not a guarantee by the Department that the system will function properly for a prescribed period of time.

SV

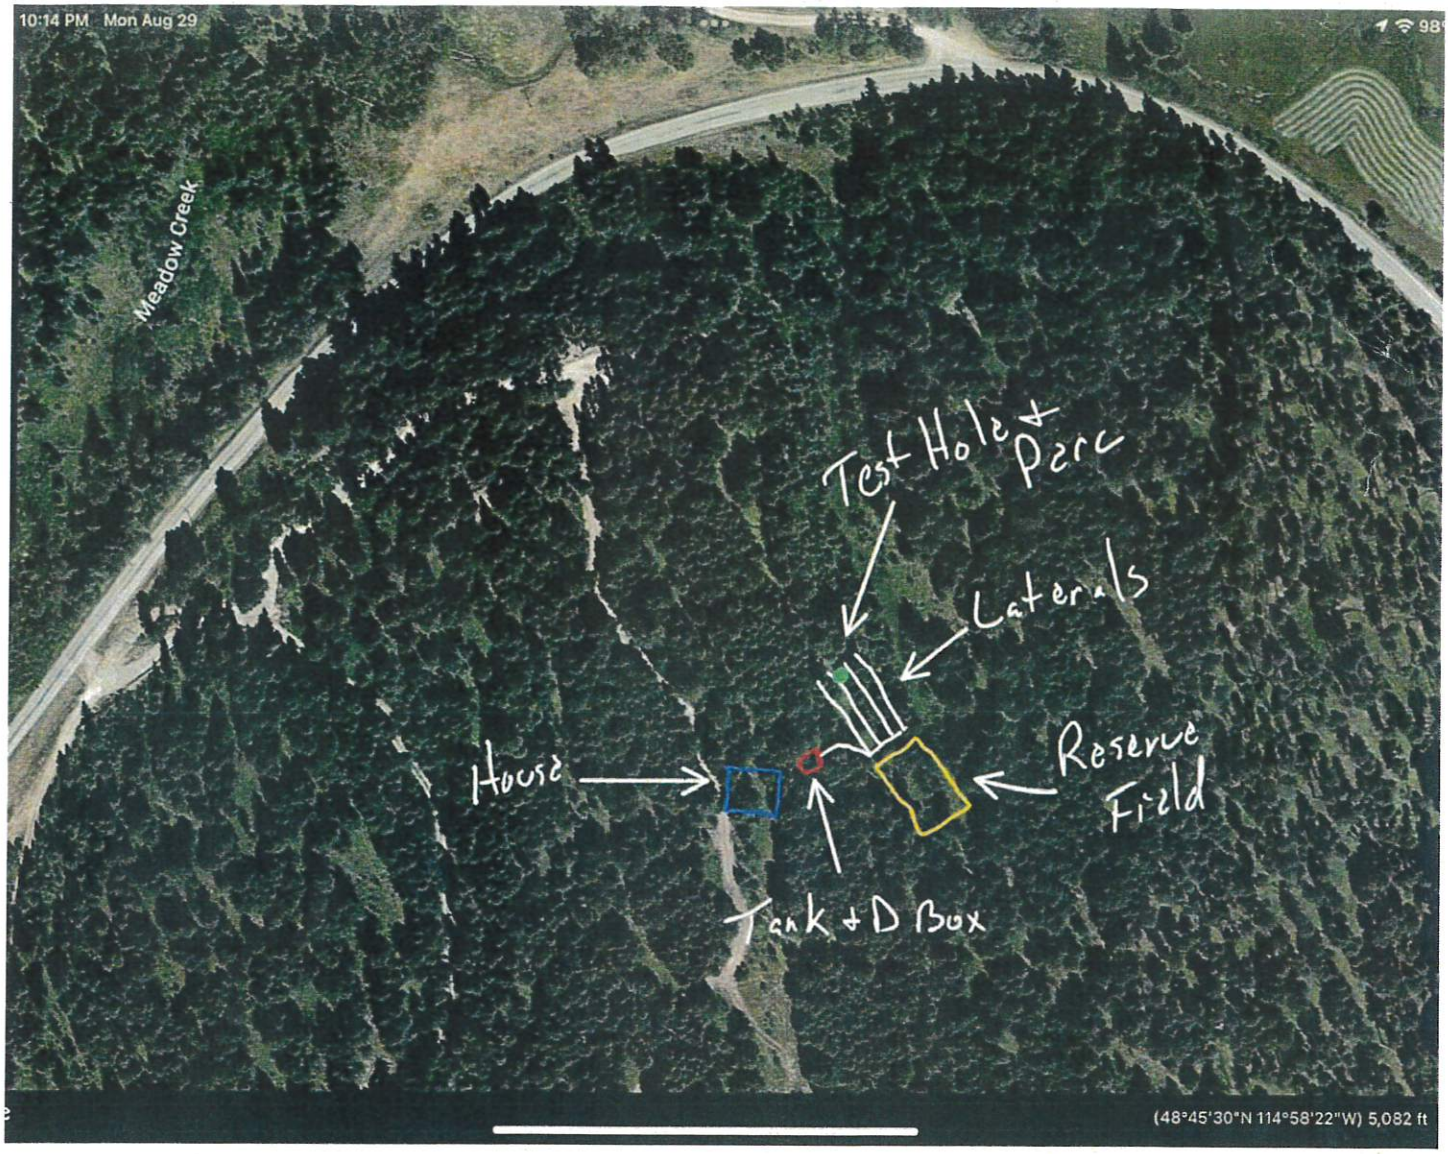

Trench D @ 36"
Trench width @ 7'
Infiltrators @ 64'