LINCOLN COUNTY
DEPARTMENT OF ENVIRONMENTAL HEALTH
WASTEWATER TREATMENT AND DISPOSAL SYSTEM PERMIT

Issue Date: 04/13/2022 Expiration Date: 04/13/2023

Property Owner: MacDonald, Duncan & Marry c/o: Built Right in Montana

Address: [redacted]

Telephone: [redacted]

Installer: TBD License No. N/A

__XX__ New Installation ____ Existing System

____ Repair _____ Replacement ____ Extension ____ Other

Describe: 1,000-gallon septic tank, 500 gallon pump tank/chamber, with effluent filter. Pressure-dosed system with graveless trenches (infiltrators). 3 laterals at 75-feet in length each.

Parcel Description:

Legal: TOBACCO BAY ESTATES PM 6921, LOT 14, 1.51 ACRES, S07, T36 N, R27 W

Address or Location: 55 Calgary Circle, Rexford, MT

Geo/Assessors code: 0000055349

Approved Design Criteria:

Bedrooms: 3 Septic Tank Size: 1,000 gallon tank + 500 gallon pump tank/chamber Drainfield Size: 255 Linear Feet

SYSTEM MUST INCLUDE INSTALLATION OF EFFLUENT FILTER AT SEPTIC TANK OUTLET !!

Special Instructions: INSTALL SYSTEM ACCORDING TO LAYOUT, DEQ COSA, DEQ-4 AND LINCOLN COUNTY WASTEWATER REGULATION #3, INCLUDING ALL SETBACK REQUIREMENTS. ANY DEVIATIONS FROM APPROVED PLAN MUST BE AUTHORIZED BY THE DEPARTMENT.

Issued By: Nicholas Raines

Closure Statement:

I, _____, have inspected this system and found it to be in compliance with the conditions of the permit, and the Lincoln County Wastewater Treatment and Disposal Regulation.


Signed: _____ *Date:* _____

Title: _____

NOTICE: The Department must be notified at least 48 business hours prior to backfilling the system. Any system not inspected by the Department or its designated representative prior to closure is an illegal installation in violation of Lincoln County Health Board Regulation No. 3. Illegal installations may result in fines and/or requirements to remove or reconstruct the system.
406-283-2442

DISCLAIMER

This permit is not a guarantee by the Department that the system will function properly for a prescribed period of time.

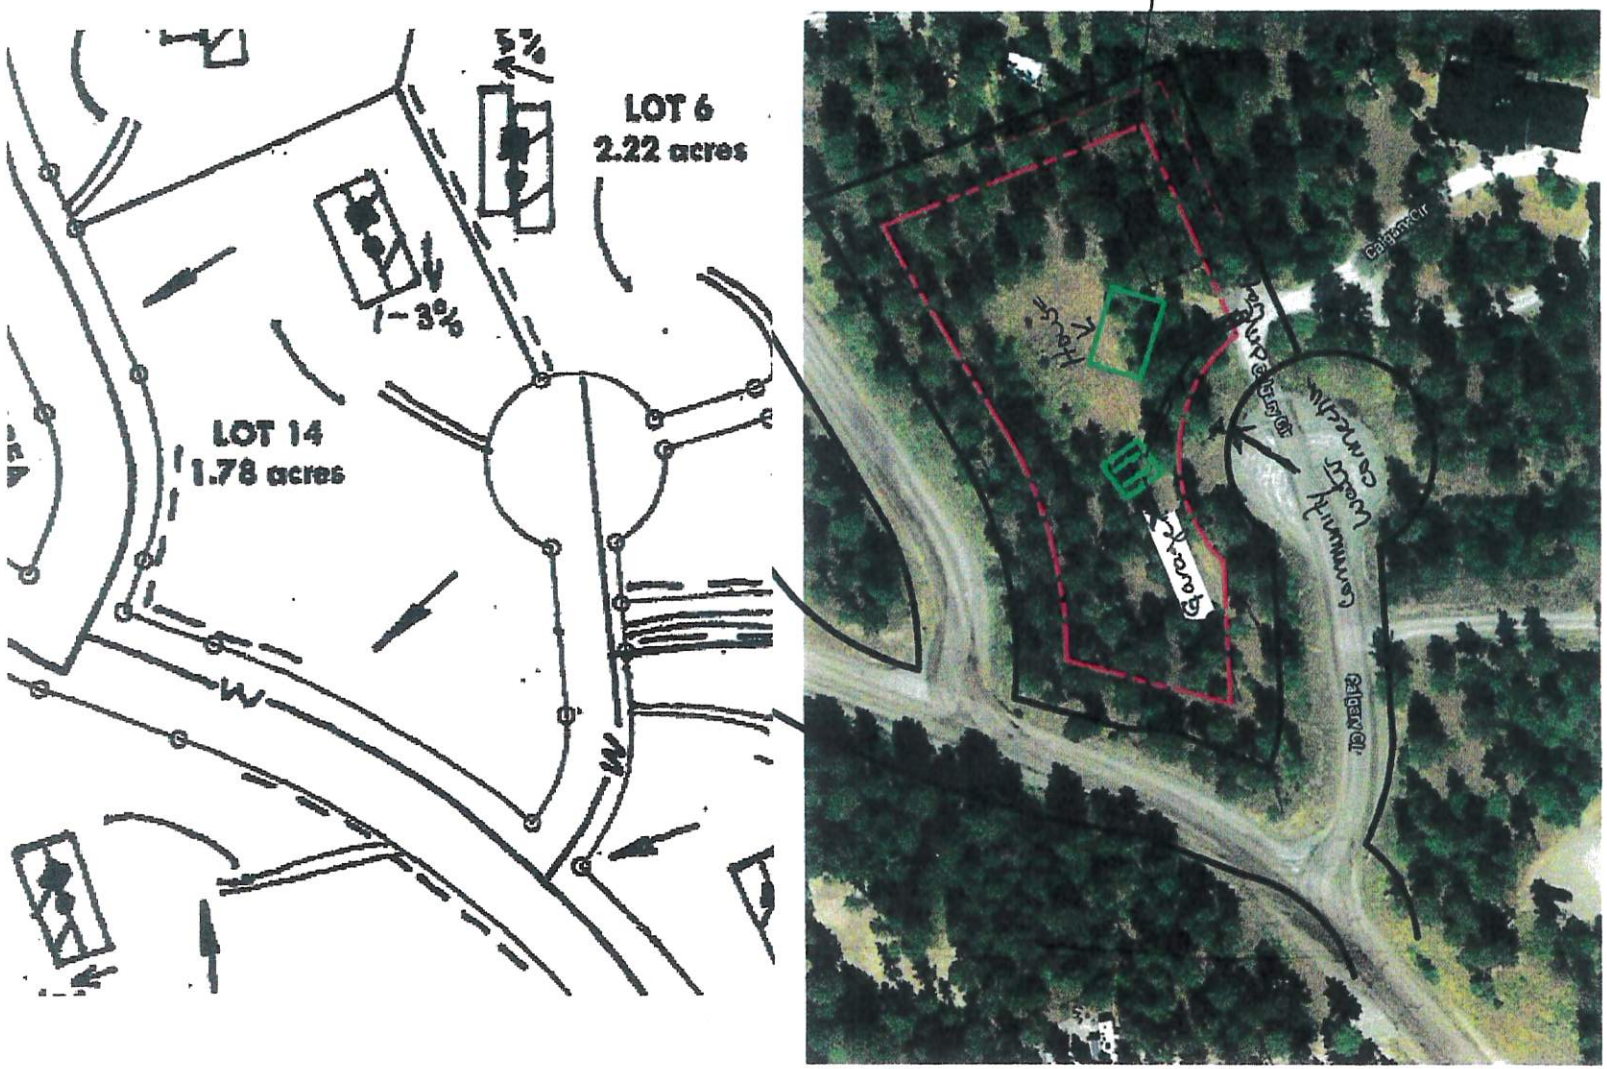

Site Plan

NOTE:
Do not scale this Drawing
All dimensions are to be verified on site
Any discrepancies must be reported to Built Right in Montana LLC immediately

This drawing is the property of Innovative Design Build LLC. Reproduction without prior consent is strictly prohibited

New Project For;

Duncan & Mary MacDonald

Another Quality Project by Built Right in Montana

Project	Sheet
MacDonald22	S
Date	
03/17/2022	1
Scale	
As Noted	