LINCOLN COUNTY
DEPARTMENT OF ENVIRONMENTAL HEALTH
WASTEWATER TREATMENT AND DISPOSAL SYSTEM PERMIT

Issue Date: 03/14/2022 Expiration Date: 03/14/2023

Property Owner: Palazzolo, Tony & Robin c/o: Voyles, Jim

Address: [redacted]

Telephone: [redacted]

Installer: JD Voyles Construction License No. 22

__XX__ New Installation ____ Existing System

____ Repair _____ Replacement ____ Extension ____ Other

Describe: Gravity fed system with 1,000 gallon tank and effluent filter. Gravelless trenches (infiltrators) with 4 laterals at 100-feet in length each.

Parcel Description:

Legal: ASPEN GLEN, S35, T36 N, R26 W, Lot 017

Address or Location: Aspen Glen Lot 17

Geo/Assessors code: 0000054618

Approved Design Criteria:

Bedrooms 2 Septic Tank Size: 1,000 gallon Drainfield Size: 400 Linear Feet

SYSTEM MUST INCLUDE INSTALLATION OF EFFLUENT FILTER AT SEPTIC TANK OUTLET !!

Special Instructions: ***INSTALL SYSTEM ACCORDING TO LAYOUT, DEQ-4 AND LINCOLN COUNTY WASTEWATER REGULATION #3. ANY DEVIATIONS FROM APPROVED PLAN MUST BE AUTHORIZED BY THE DEPARTMENT.*** **SEPTC TANK TO BE INSTALLED AT LEAST 50-FEET FROM THE EXISTING WELL.**

Issued By: *Nicholas Raines*

Closure Statement:

I, _____, have inspected this system and found it to be in compliance with the conditions of the permit, and the Lincoln County Wastewater Treatment and Disposal Regulation.

Signed: _____ *Date:* _____

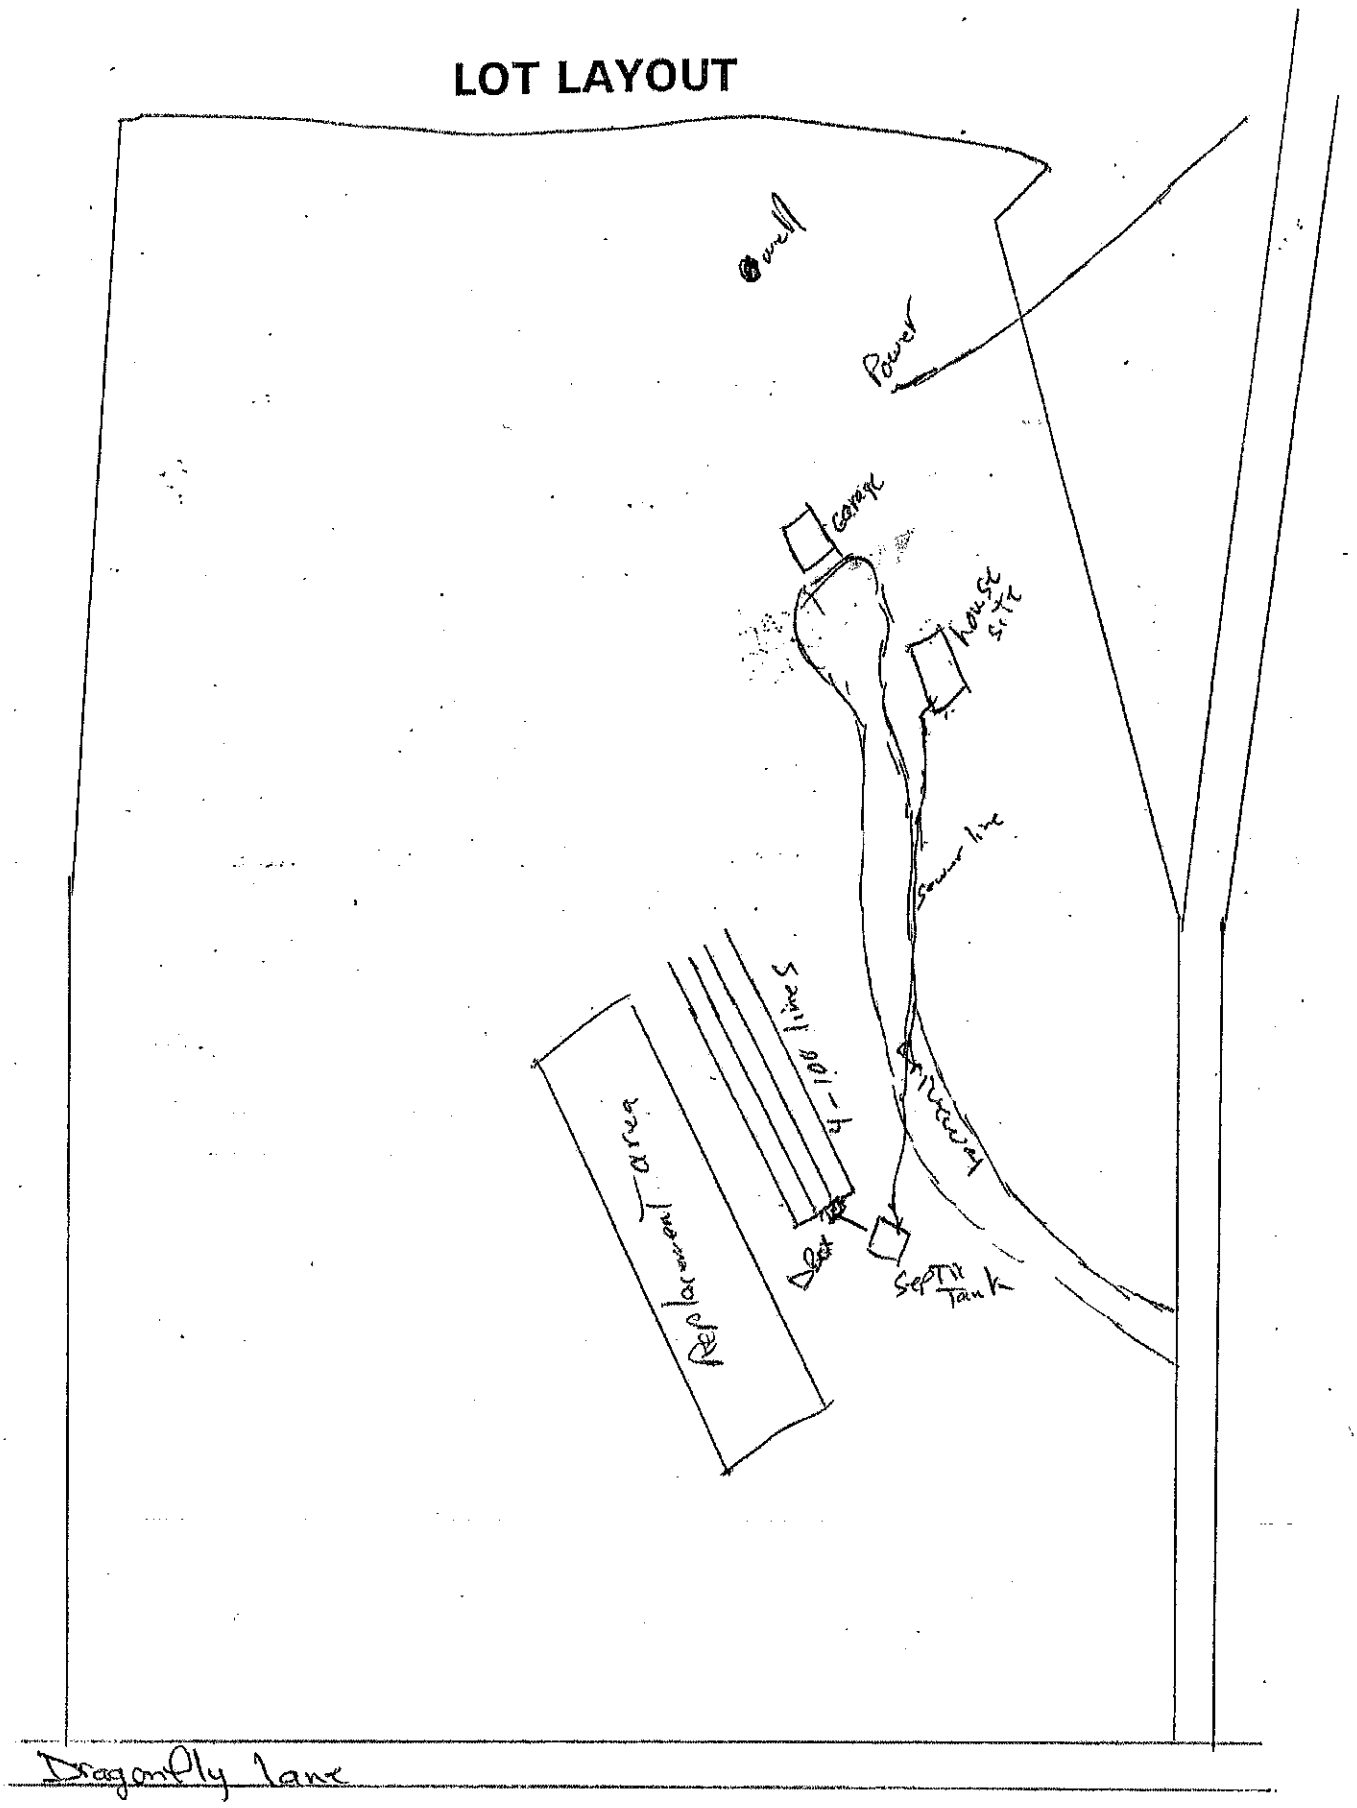
Title: _____

NOTICE: The Department must be notified at least 48 hours prior to backfilling the system. Any system not inspected by the Department or its designated representative prior to closure is an illegal installation in violation of Lincoln County Health Board Regulation No. 3. Illegal installations may result in fines and/or requirements to remove or reconstruct the system.
406-283-2442

DISCLAIMER

This permit is not a guarantee by the Department that the system will function properly for a prescribed period of time.

LOT LAYOUT


well
Power
Garage
House site
Sewer line
Driveway
Septic Tank
Distribution box
4 - 100' lines
Replacement area
Dragonfly lane