LINCOLN COUNTY HEALTH DEPARTMENT
ENVIRONMENTAL HEALTH
WASTEWATER TREATMENT AND DISPOSAL SYSTEM PERMIT

Issue Date: 09/12/23 (original issued 7/28/22) Expiration Date: 09/11/24

Property Owner: Paul Rumrill

Mailing Address: [redacted]

Telephone: [redacted] E-mail:

Installer: Logan Munts License #: 160

Approved Work: (Check One) ☒ New Installation ☐ Existing System

☐ Replace Drainfield ☐ Replace Tank ☐ Extension

Describe: Pressure dosed system, chambers, 3' wide trenches.

Parcel Description:

Legal: DOUBLE TREE, LOT 7, S17, T30, R33W, 8.9 ACRES

Property Address: 168 Double Creek Lane, Troy Assessment Code: 52487

DEQ COSA: EQ# Date:

Approved Design Criteria:

# of Bedrooms: 3 Septic Tank Size: 1000/500 gallons Trench Width: 36"

# of Laterals: 3 Length of Laterals: 88' Trench Depth: 24"-36"

SYSTEM MUST INCLUDE INSTALLATION OF EFFLUENT FILTER AT SEPTIC TANK OUTLET!!

Special Instructions: Install system according to the COSA, lot layout, the Lincoln County Wastewater Treatment and Disposal Regulation, and Circular DEQ-4. It is the installer's responsibility to ensure that all required horizontal setbacks are met. CHANGES MUST BE PRE-AUTHORIZED BY THE DEPARTMENT.

Issued By: Kathi Hooper, RS

NOTICE: The Department must be notified at least 3 business days (72 hours) prior to backfilling the system. Call 406-283-2442. Any system not inspected by the Department or its designated representative prior to closure is an illegal installation in violation of Lincoln County Health Board Regulation Ch. 3. Illegal installations may result in fines and/or requirements to remove or reconstruct the system.

Closure Statement:

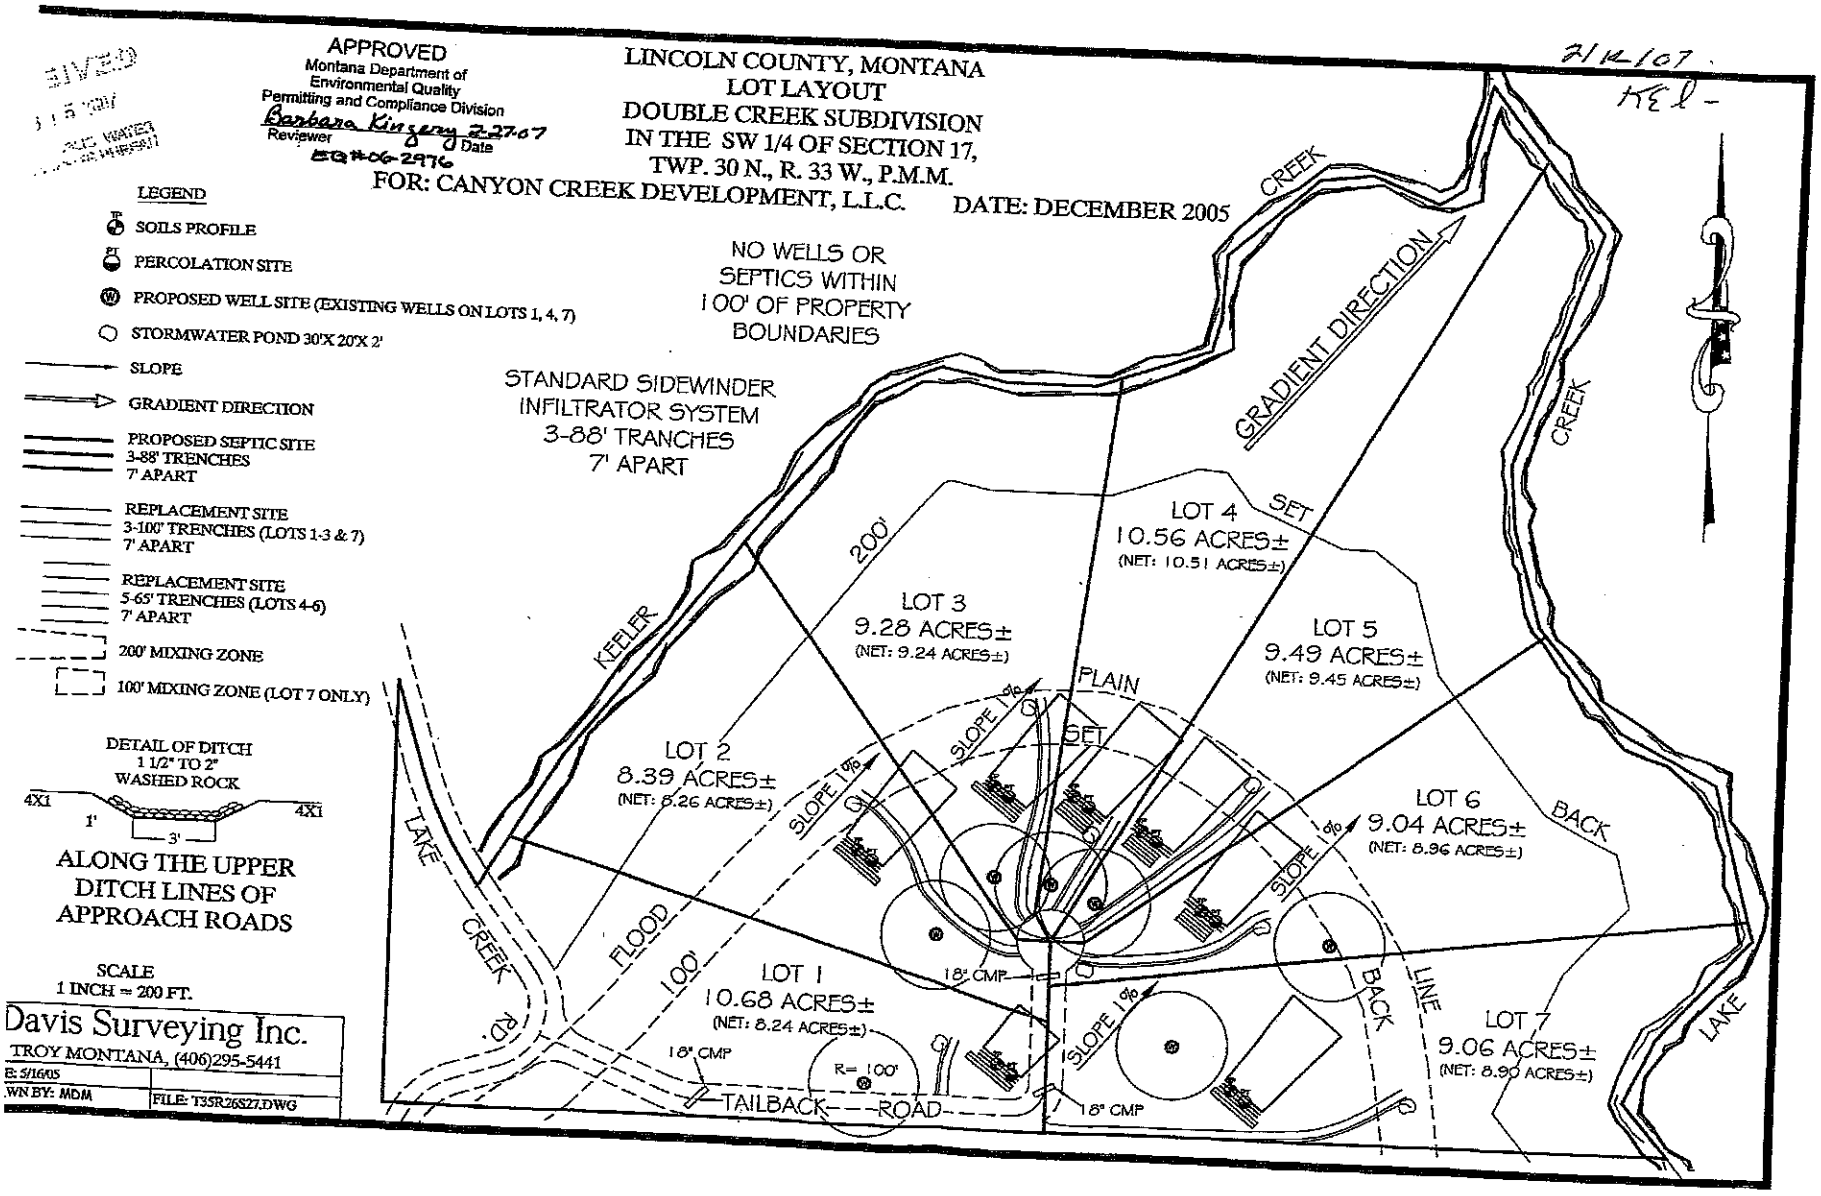
This system is in compliance with the approved design criteria and Lincoln County's Wastewater Treatment and Disposal Regulation.

Signed: Logan Munts *Date:* 9/12/23

_____ Lincoln County Health Department (LCHD) _____ Licensed Installer w/ approval of LCHD

DISCLAIMER

This permit is not a guarantee by the Department that the system will function properly for a prescribed period of time.


APPROVED
Montana Department of
Environmental Quality
Permitting and Compliance Division
Barbara Kingery 2.27.07
Reviewer Date
EQ#06-2976
LINCOLN COUNTY, MONTANA
LOT LAYOUT
DOUBLE CREEK SUBDIVISION
IN THE SW 1/4 OF SECTION 17,
TWP. 30 N., R. 33 W., P.M.M.
FOR: CANYON CREEK DEVELOPMENT, L.L.C.
DATE: DECEMBER 2005
2/12/07
KEL -
LEGEND
SOILS PROFILE
PERCOLATION SITE
PROPOSED WELL SITE (EXISTING WELLS ON LOTS 1, 4, 7)
STORMWATER POND 30'X 20'X 2'
SLOPE
GRADIENT DIRECTION
PROPOSED SEPTIC SITE
3-88' TRENCHES
7' APART
REPLACEMENT SITE
3-100' TRENCHES (LOTS 1-3 & 7)
7' APART
REPLACEMENT SITE
5-65' TRENCHES (LOTS 4-6)
7' APART
200' MIXING ZONE
100' MIXING ZONE (LOT 7 ONLY)
NO WELLS OR
SEPTICS WITHIN
100' OF PROPERTY
BOUNDARIES
STANDARD SIDEWINDER
INFILTRATOR SYSTEM
3-88' TRANCHES
7' APART
DETAIL OF DITCH
1 1/2" TO 2"
WASHED ROCK
4X1
1'
3'
4X1
ALONG THE UPPER
DITCH LINES OF
APPROACH ROADS
SCALE
1 INCH = 200 FT.
Davis Surveying Inc.
TROY MONTANA, (406)295-5441
B: 5/16/05
WN BY: MDM
FILE: T35R26S27.DWG
CREEK
GRADIENT DIRECTION
CREEK
LOT 4
10.56 ACRES±
(NET: 10.51 ACRES±)
SET
200'
KEELER
LOT 3
9.28 ACRES±
(NET: 9.24 ACRES±)
LOT 5
9.49 ACRES±
(NET: 9.45 ACRES±)
PLAIN
SLOPE 1%
SET
LOT 2
8.39 ACRES±
(NET: 8.26 ACRES±)
SLOPE 1%
SLOPE 1%
LOT 6
9.04 ACRES±
(NET: 8.96 ACRES±)
BACK
LAKE
CREEK
FLOOD
100'
LOT 1
10.68 ACRES±
(NET: 8.24 ACRES±)
18" CMP
SLOPE 1%
BACK
LINE
LOT 7
9.06 ACRES±
(NET: 8.90 ACRES±)
LAKE
18" CMP
R= 100'
TAILBACK
ROAD
18" CMP