LINCOLN COUNTY HEALTH DEPARTMENT
ENVIRONMENTAL HEALTH
WASTEWATER TREATMENT AND DISPOSAL SYSTEM PERMIT

Issue Date: 2/6/2023 Expiration Date: 2/5/2024

Property Owner: Cam Sherwood

Mailing Address: [redacted]

Telephone: [redacted] E-mail:

Installer: Bob Cuffe License #: 141

Approved Work: (Check One) ☐ New Installation ☒ Existing System

☒ Replace Drainfield ☒ Replace Tank ☐ Extension

Describe: Pressure dosed system with 3' wide sand lined trenches, drain rock & perf pipe

Parcel Description:

Legal: S32 T37N R27W, C.O.S. 4539, Parcel A, 10.83 acres

Property Address: 694 Koocanusa Estates, Eureka Assessment Code: 6997

Approved Design Criteria:

# of Bedrooms: 3 Septic Tank Size: 1000/500 gallons Drainfield Size: 675 square feet

# of Laterals: 3 Length of Laterals: 75 lineal feet Trench Depth: 42 - 48 inches

SYSTEM MUST INCLUDE INSTALLATION OF EFFLUENT FILTER AT SEPTIC TANK OUTLET!!

Special Instructions: Install system according to the COSA, lot layout, the Lincoln County Wastewater Treatment and Disposal Regulation, and Circular DEQ-4. CHANGES MUST BE PRE-AUTHORIZED BY THE DEPARTMENT.

Issued By: *Kathi J. Hooper, R.S.*

NOTICE: The Department must be notified at least 3 business days (72 hours) prior to backfilling the system. Call 406-283-2442. Any system not inspected by the Department or its designated representative prior to closure is an illegal installation in violation of Lincoln County Health Board Regulation Ch. 3. Illegal installations may result in fines and/or requirements to remove or reconstruct the system.

Closure Statement:

This system is in compliance with the approved design criteria and Lincoln County's Wastewater Treatment and Disposal Regulation.


Signed: _____ *Date:* 5/22/23

✓ Lincoln County Health Department (LCHD) ____ Licensed Installer w/ approval of LCHD

DISCLAIMER

This permit is not a guarantee by the Department that the system will function properly for a prescribed period of time.

LOT LAYOUT

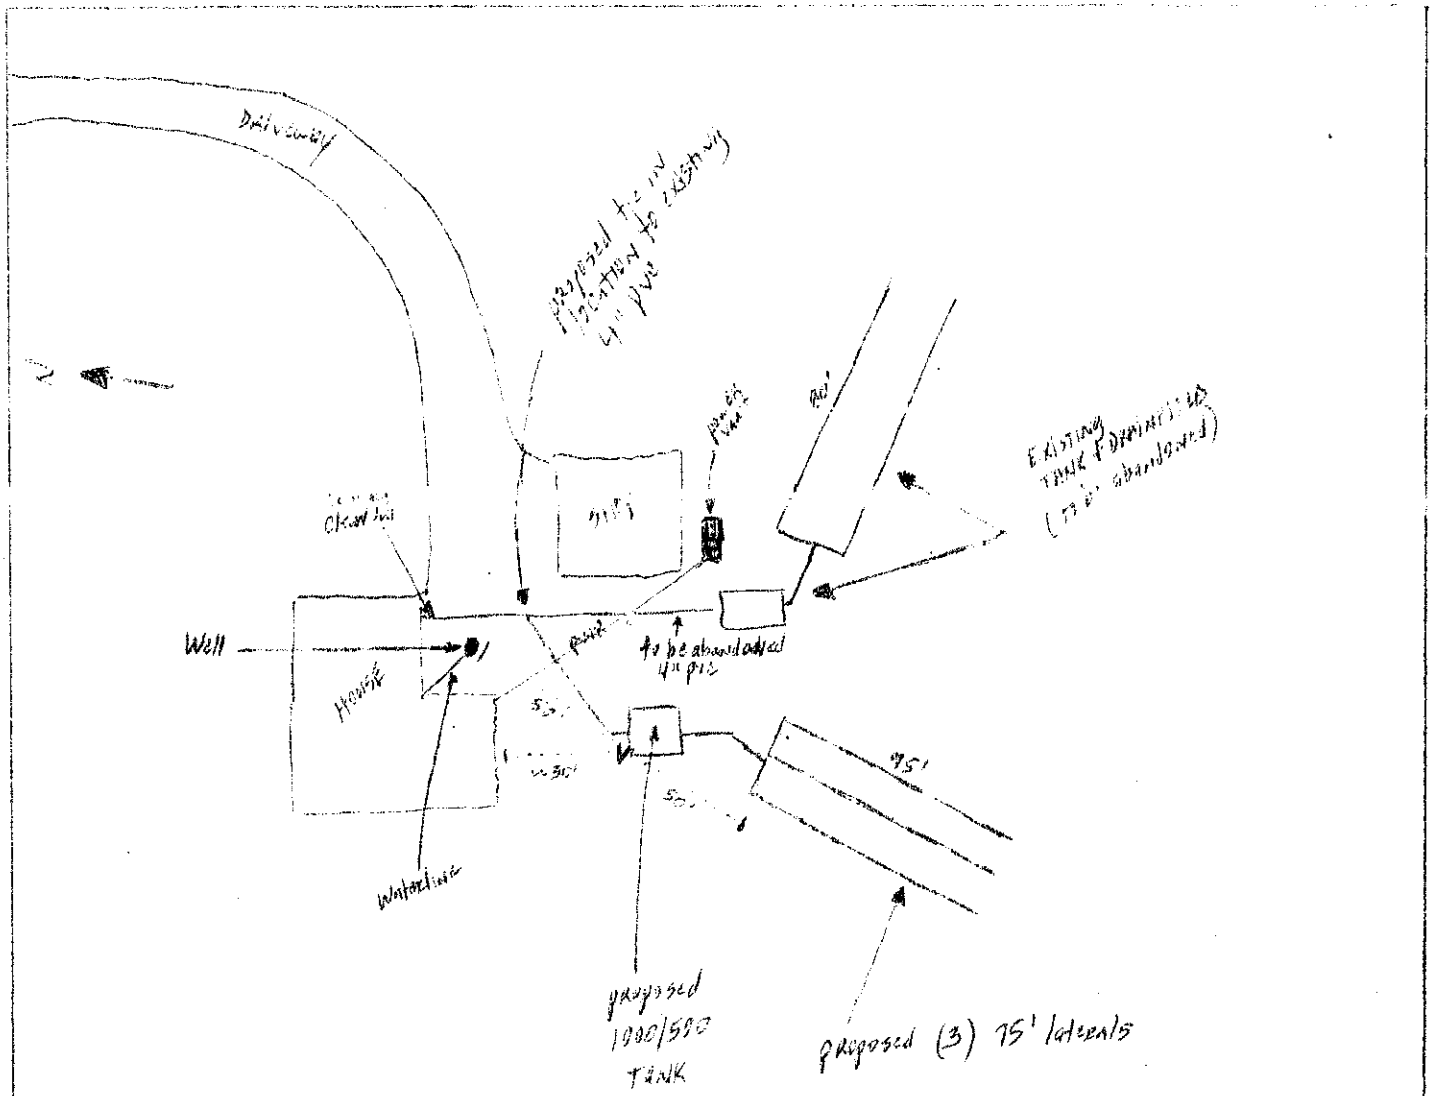

Well to proposed tank - 50'
Well to proposed Dpt - 100'

Board

NOTES: OLD HOUSE AS SHOWN ON 1993 SEPTIC PERMIT WAS DEMOLISHED IN 2014 AND REPLACED W/NEW HOME

675'