LINCOLN COUNTY HEALTH DEPARTMENT
ENVIRONMENTAL HEALTH
WASTEWATER TREATMENT AND DISPOSAL SYSTEM PERMIT

Issue Date: 03/12/2025 Expiration Date: 03/11/2026 Permit#25-55050

Property Owner: Tim Smith

Mailing Address: [redacted]

Installer: Nathan Ramsay License #: 179A

Approved Work: (Check One) ☒ New Installation ☐ Existing System

☐ Replace Drainfield ☐ Replace Tank ☐ Extension

Describe: Installation of new pressure dosed system for 3 Bedroom House.

Legal: PINES AT FISHER RIVER, S13, T27 N, R28 W, ACRES 4.732, PM 6807, LOT 24

Property Address: 572 Brookie Way Libby, MT 59923 Assessment Code: 55050

DEQ COSA: EQ#07-1610 Date: 06/28/2007

Approved Design Criteria: Installation of new pressure dosed system for 3 Bedroom House with 3 Laterals @ 75' with reduction for chambers.

# of Bedrooms: 3 Septic Tank Size: 1000/500 gallons Trench Width: 36"

# of Laterals: 3 Length of Laterals: 75' Trench Depth: 24"-36"

SYSTEM MUST INCLUDE INSTALLATION OF EFFLUENT FILTER AT SEPTIC TANK OUTLET!!

Special Instructions: Install system according to the Lot layout, the Lincoln County Wastewater Treatment and Disposal Regulation, Circular DEQ-4, and COSA(if applies). Reduction for chambers given. It is the installer's responsibility to ensure that all required horizontal setbacks are met. CHANGES MUST BE PRE-AUTHORIZED BY THE DEPARTMENT.

Issued By: *Robin Blumberg, RS*

NOTICE: The Department must be notified at least 3 business days (72 hours) prior to backfilling the system. Call 406-283-2442. Any system not inspected by the Department or its designated representative prior to closure is an illegal installation in violation of Lincoln County Health Board Regulation Ch. 3. Illegal installations may result in fines and/or requirements to remove or reconstruct the system.

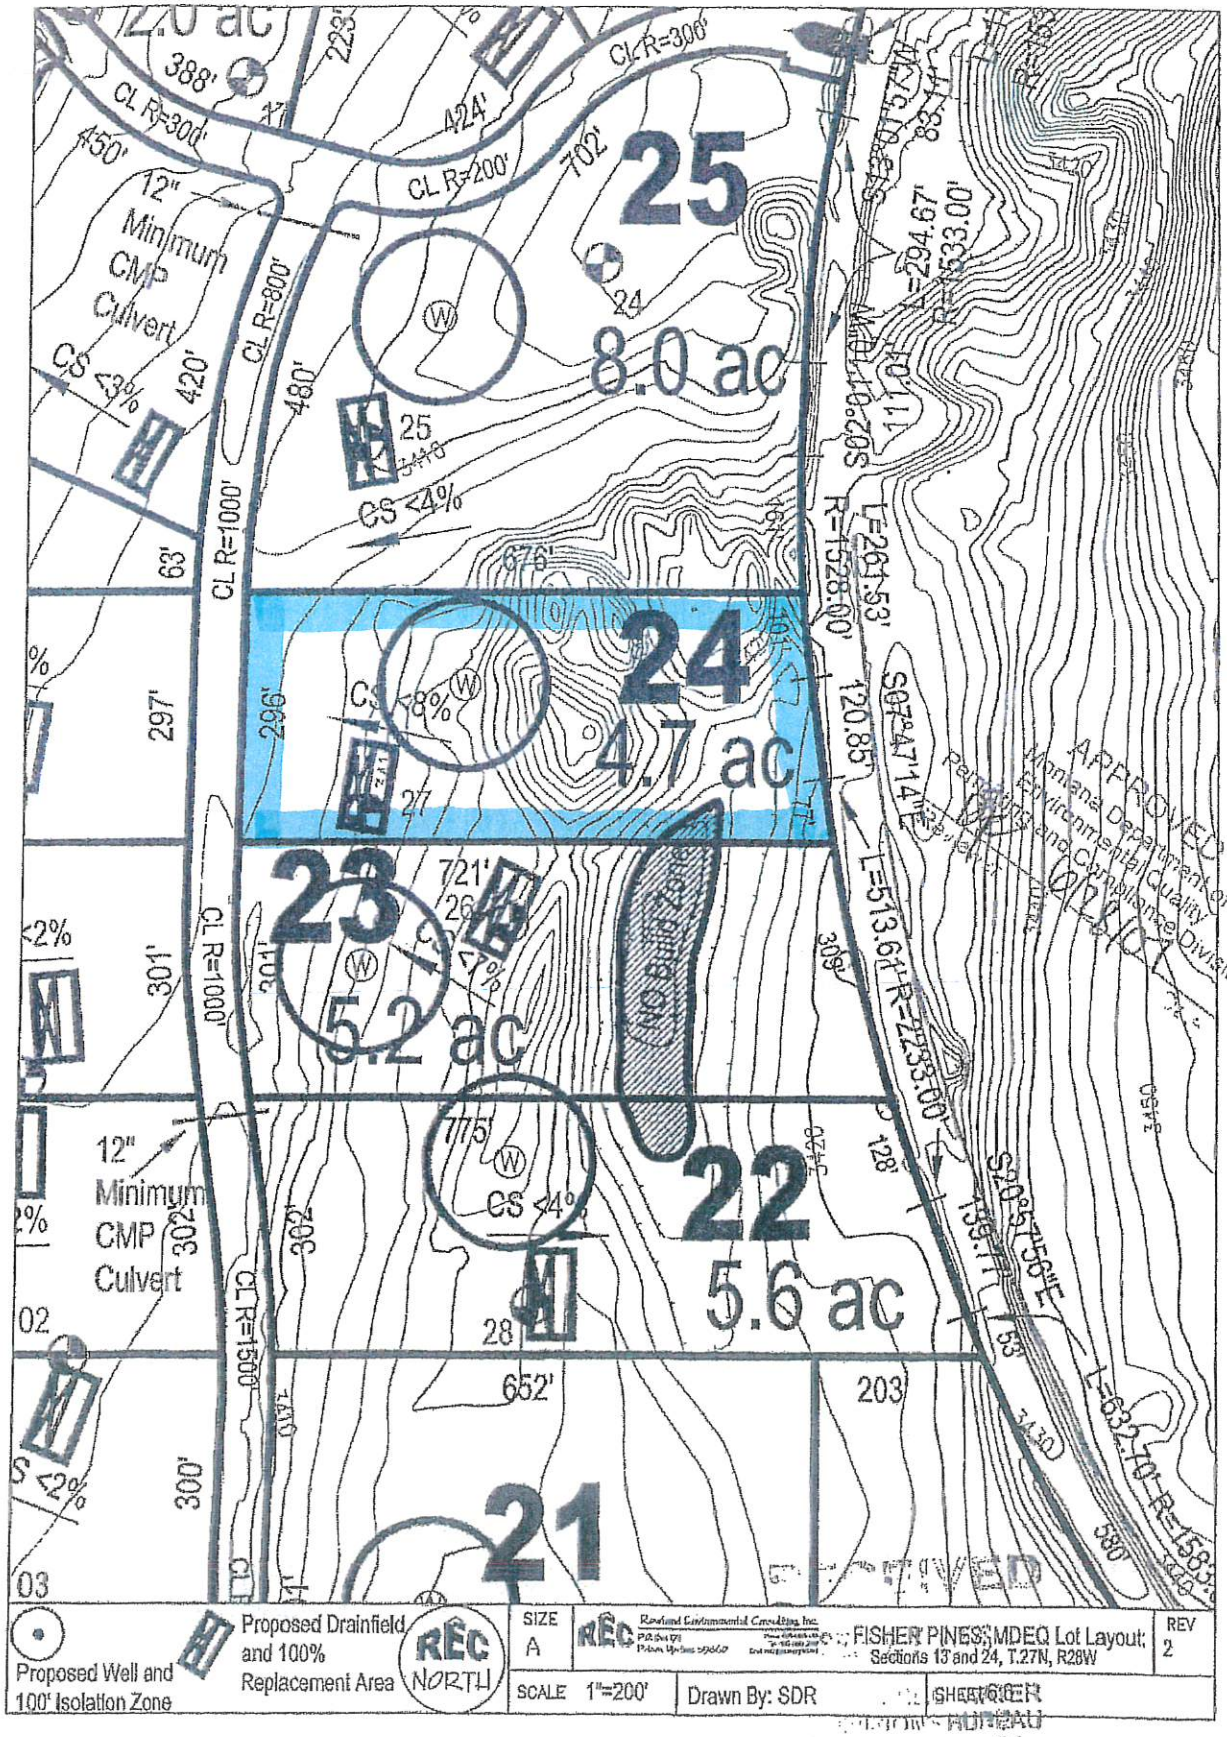
Closure Statement:

This system is in compliance with the approved design criteria and Lincoln County's Wastewater Treatment and Disposal Regulation.

Signed: Robin Blumberg *Date:* 5/28/25

This permit is not finalized until the system is inspected and the closure statement is signed.

This permit is not a guarantee that the system will function properly for a prescribed period of time.


12.0 ac
388'
223'
CL R=300'
424'
CL R=300'
450'
12" Minimum CMP Culvert
CL R=300'
702'
25
8.0 ac
24
CL R=800'
420'
480'
CS <3%
25
CS <4%
CL R=1000'
63'
676'
L=261.53'
R=1528.00'
24
4.7 ac
297'
296'
CS <8%
27
120.85'
S07°47'14"E
L=513.67'
R=2733.00'
23
5.2 ac
721'
26
CL R=1000'
301'
309'
Coal Bank Coulee
12" Minimum CMP Culvert
775'
CS <4%
22
5.6 ac
302'
CL R=1500'
28
652'
203'
L=632.70'
R=1583.00'
300'
21
03
02
Proposed Well and 100' Isolation Zone
Proposed Drainfield and 100% Replacement Area
REC NORTH
SIZE A
Rowland Environmental Consulting, Inc.
FISHER PINES MDEQ Lot Layout: Sections 13 and 24, T.27N, R28W
REV 2
SCALE 1"=200'
Drawn By: SDR
SHEET 6 OF
APPROVED
Montana Department of Environmental Quality
Permits and Compliance Division
07/24/01

7/13