LINCOLN COUNTY HEALTH DEPARTMENT
ENVIRONMENTAL HEALTH
WASTEWATER TREATMENT AND DISPOSAL SYSTEM PERMIT

Issue Date: 04/03/2025 Expiration Date: 04/02/2026 Permit#25-15128

Property Owner: Sarah Truman Trust

Mailing Address: [redacted]

Installer: Donavan Truman License #: 109

Approved Work: (Check One) ☒ New Installation ☐ Existing System

☐ Replace Drainfield ☐ Replace Tank ☐ Extension

Describe: Connection to Main via existing connection.

Legal: MARINERS HAVEN PH 3, S11, T36 N, R28 W, LOT 2, ACRES 0.136

Property Address: 115 Kokanee Dr. W., Rexford, MT 59930 Assessment Code: 15128

DEQ COSA: E.Q.# 15-1498 Date: 7/14/16

Approved Design Criteria: Connection to main via existing connection for 2 Bedroom Park Model House.

# of Bedrooms: 2 Septic Tank Size: Trench Width:

# of Laterals: Length of Laterals: Trench Depth:

SYSTEM MUST INCLUDE INSTALLATION OF EFFLUENT FILTER AT SEPTIC TANK OUTLET!!

Special Instructions: Install system according to the COSA, lot layout, the Lincoln County Wastewater Treatment and Disposal Regulation, and Circular DEQ-4. It is the installer's responsibility to ensure that all required horizontal setbacks are met. CHANGES MUST BE PRE-AUTHORIZED BY THE DEPARTMENT.

Issued By: *Robin Blumberg, RS*

NOTICE: The Department must be notified at least 3 business days (72 hours) prior to backfilling the system. Call 406-283-2442. Any system not inspected by the Department or its designated representative prior to closure is an illegal installation in violation of Lincoln County Health Board Regulation Ch. 3. Illegal installations may result in fines and/or requirements to remove or reconstruct the system.

Closure Statement:


This system is in compliance with the approved design criteria and Lincoln County's Wastewater Treatment and Disposal Regulation.

Signed: Robin Blumberg *Date:* 5/29/25

This permit is not finalized until the system is inspected and the closure statement is signed.

This permit is not a guarantee that the system will function properly for a prescribed period of time.

SARAH TRUMAN, TRUSTEE OF THE SARAH TRUMAN TRUST DTD 4-24-2023

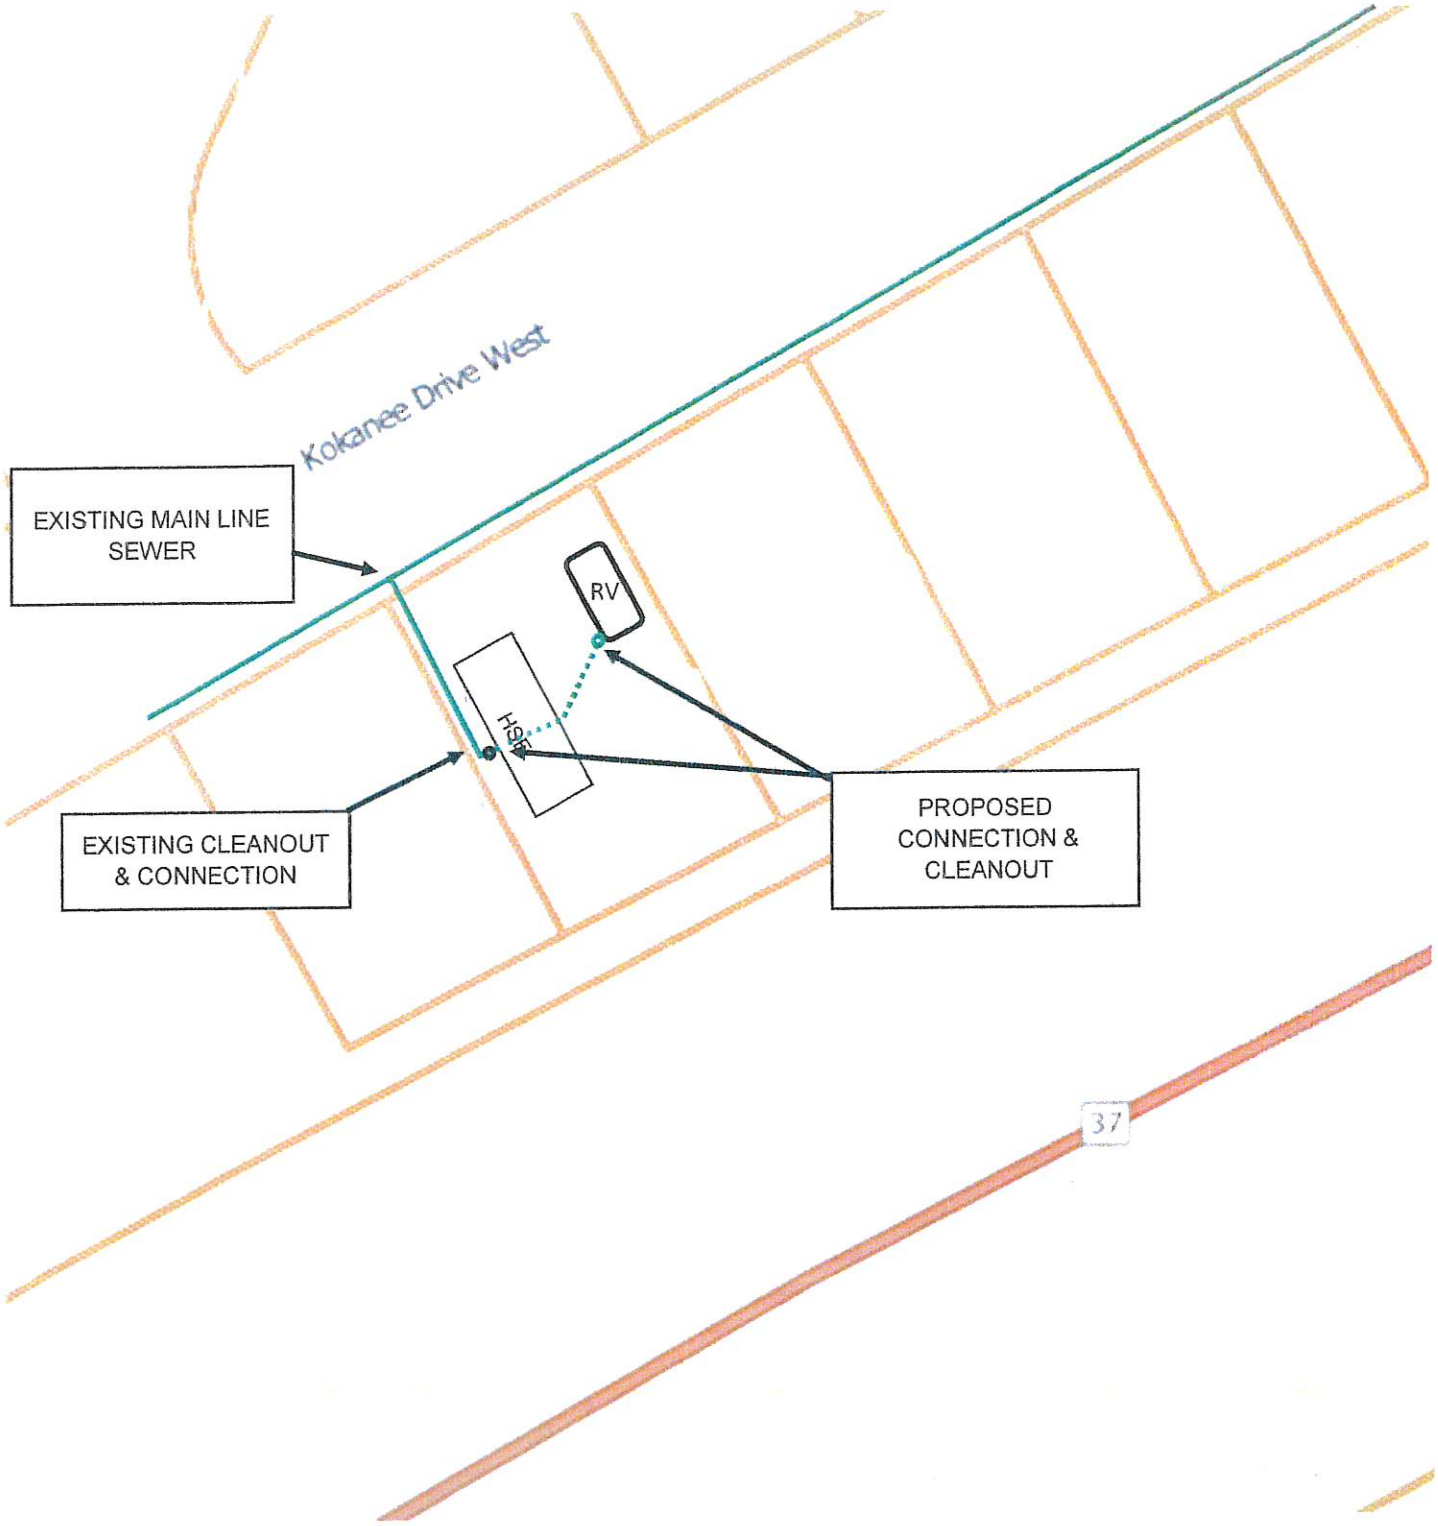

- **ADDT'L CONNECTION TO EXISTING PUBLIC SYSTEM**
- RV HOOK UP
- 4" SCH 40 PVC
- CLEAN OUT

N

LOT 2 MARINERS HAVEN PH III, S11, T36N, R28W