LINCOLN COUNTY HEALTH DEPARTMENT
ENVIRONMENTAL HEALTH
WASTEWATER TREATMENT AND DISPOSAL SYSTEM PERMIT

Issue Date: 10/1/2022 Expiration Date: 9/30/2023

Property Owner: Robert & Linda Uithof

Mailing Address: [redacted]

Telephone: E-mail:

Installer: Thompson Contracting, Inc License #: 73

Approved Work: (Check One) ☐ New Installation ☒ Existing System

☒ Replace Drainfield ☒ Replace Tank ☐ Extension

Describe: Gray water only, max 35 gpd, gravity system with 2' wide chambers

Parcel Description:

Legal: Reedway Tract Lot 1 Blk 1, S10 T30N R31W

Property Address: 1210 US Hwy 2, Libby Assessment Code: 3580

Approved Design Criteria:

Commercial Use Septic Tank Size: 500 gallons Drainfield Size: 100 square feet

# of Laterals: 1 Length of Laterals: 45 lineal feet Trench Depth: 24 - 36 inches

SYSTEM MUST INCLUDE INSTALLATION OF EFFLUENT FILTER AT SEPTIC TANK OUTLET!!

Special Instructions: Install system according to the COSA, lot layout, the Lincoln County Wastewater Treatment and Disposal Regulation, and Circular DEQ-4. CHANGES MUST BE PRE-AUTHORIZED BY THE DEPARTMENT.

Issued By: *Kathi J. Hooper, R.S.*

NOTICE: The Department must be notified at least 3 business days (72 hours) prior to backfilling the system. Call 406-283-2442. Any system not inspected by the Department or its designated representative prior to closure is an illegal installation in violation of Lincoln County Health Board Regulation Ch. 3. Illegal installations may result in fines and/or requirements to remove or reconstruct the system.

Closure Statement:

This system is in compliance with the approved design criteria and Lincoln County's Wastewater Treatment and Disposal Regulation.


Signed: Marcia Davis, Envir. Health Tech. *Date:* 11/14/22

X Lincoln County Health Department (LCHD) ____ Licensed Installer w/ approval of LCHD

DISCLAIMER

This permit is not a guarantee by the Department that the system will function properly for a prescribed period of time.

SV

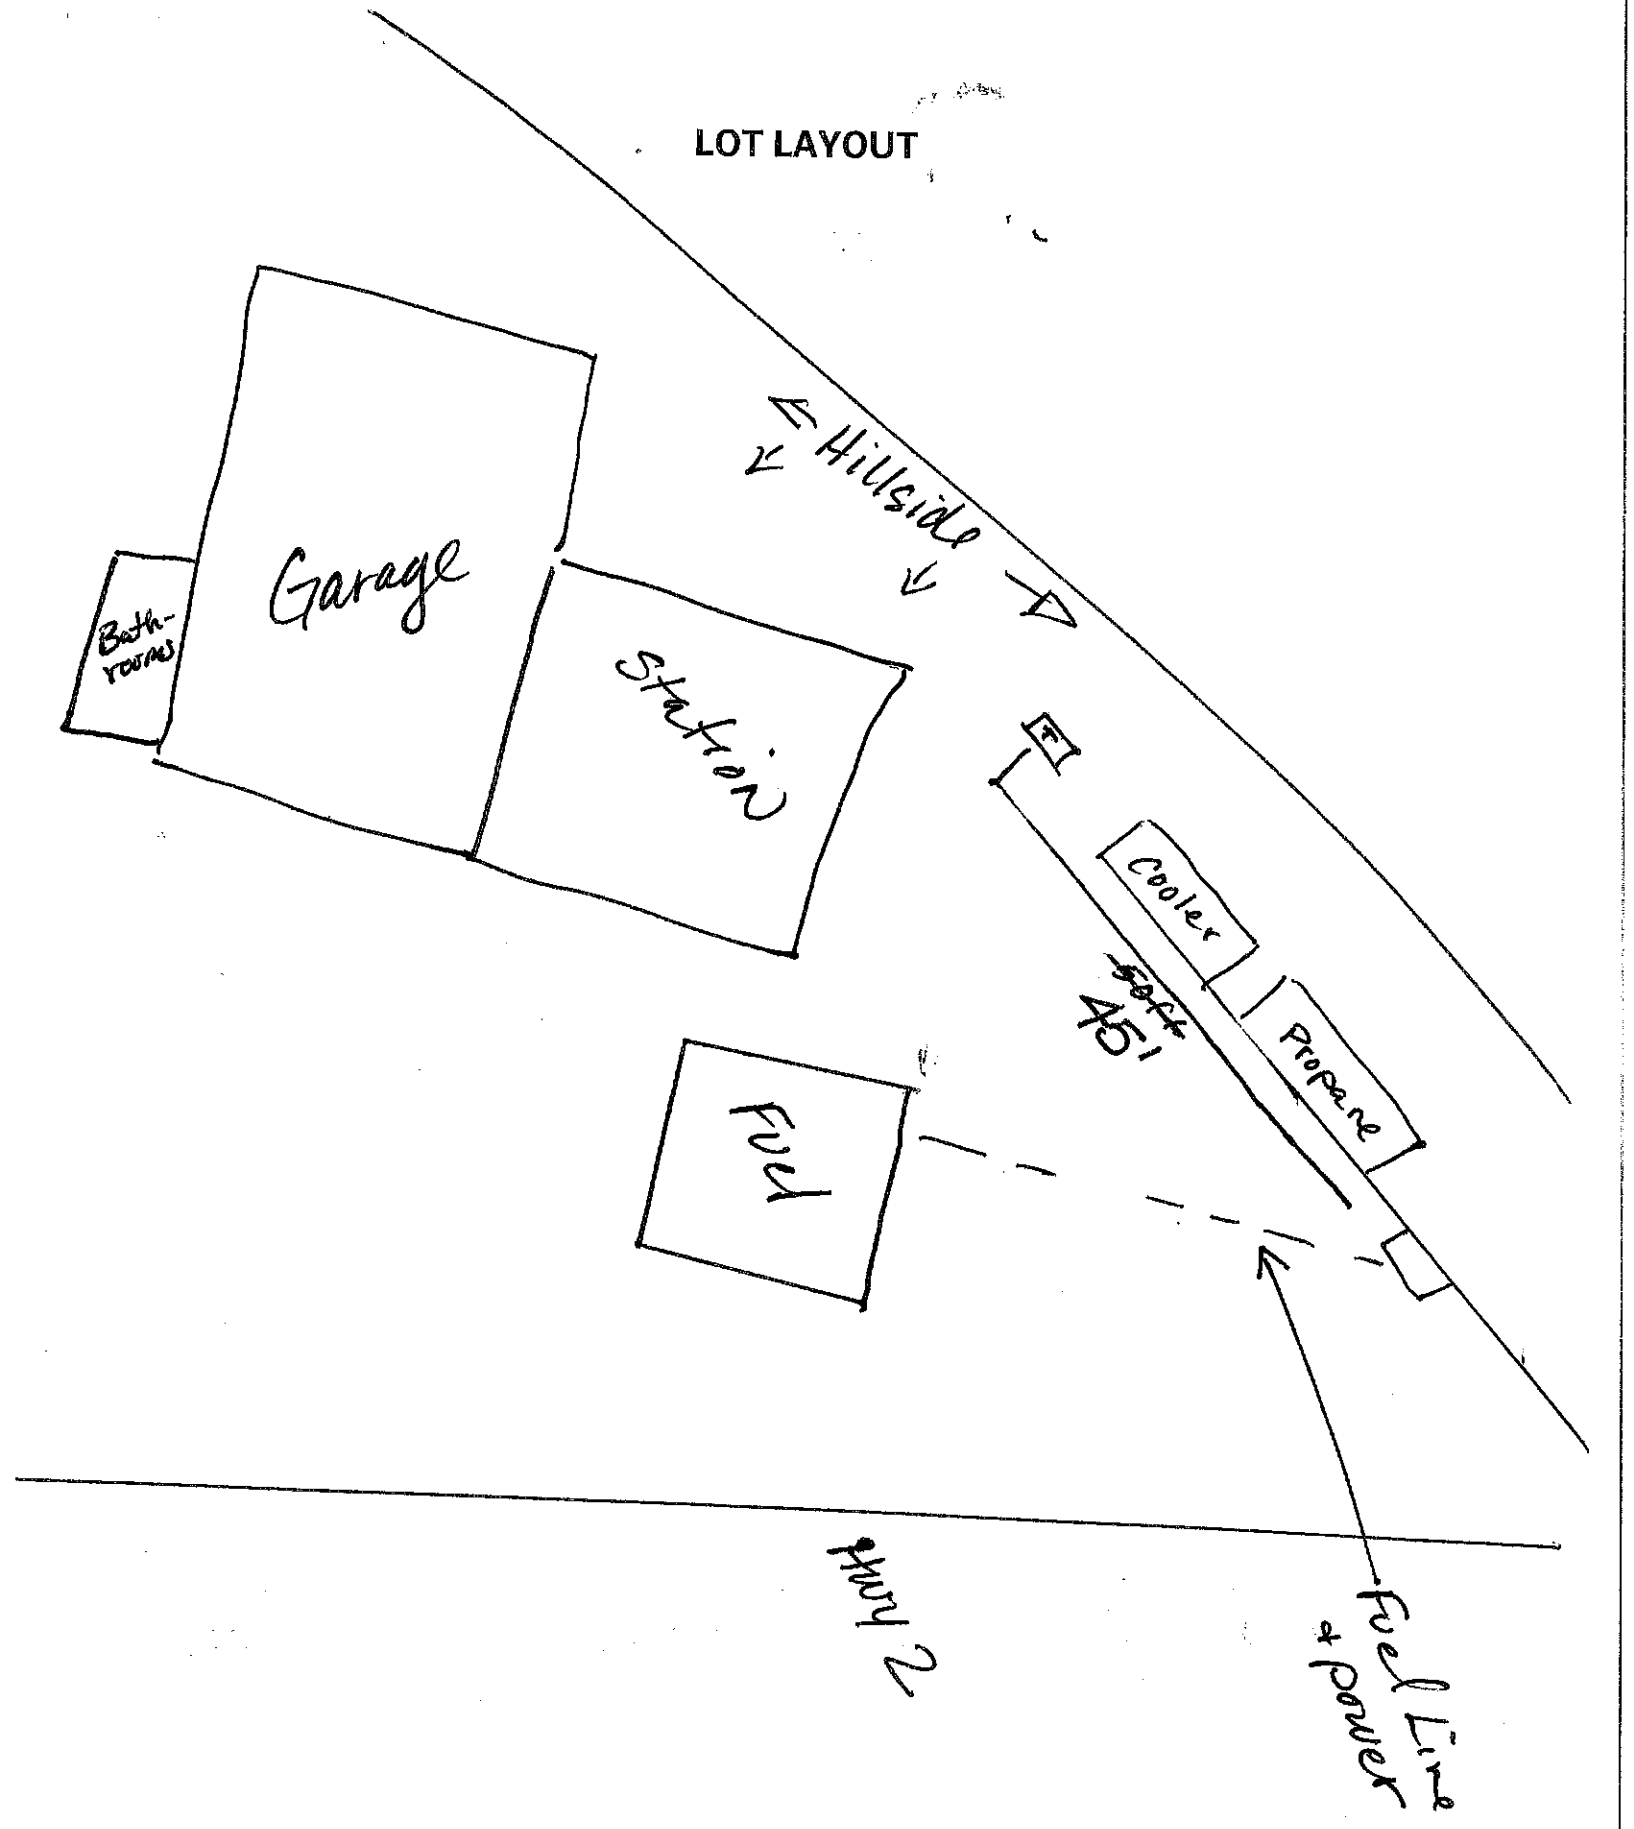

Greywater drainfield size 50ft, w/ 2ft infiltrators.