

**LINCOLN COUNTY HEALTH DEPARTMENT
ENVIRONMENTAL HEALTH
WASTEWATER TREATMENT AND DISPOSAL SYSTEM PERMIT**

Issue Date: 10/13/2022 (Revised 11/01/2022) Expiration Date: 10/12/2023

Property Owner: Christopher, Janell, James & Jacqueline Wolfe

Mailing Address: [REDACTED]

Telephone: [REDACTED]

Email:

Installer: TBD (licensed installer required)

License #:

Proposed Work: (Check One) ☒ New Installation ☐ Existing System
☐ Replace Drainfield ☐ Replace Tank ☐ Extension

Describe: Gravity system with gravelless trenches, 2nd system on lot

Parcel Description:

Legal: S23 T30N R31W, 45 acres

Property Address: 355560 US Hwy 2, Libby

Assessment Code: 3194

Approved Design Criteria:

# of Bedrooms: 3	Septic Tank Size: 1000 gallons	Trench Width: 24 inches
# of Laterals: 3	Length of Laterals: 85 feet	Trench Depth: 24-36 inches

SYSTEM MUST INCLUDE INSTALLATION OF EFFLUENT FILTER AT SEPTIC TANK OUTLET!!

Special Instructions: Install system according to the lot layout, the Lincoln County Wastewater Treatment and Disposal Regulation, and Circular DEQ-4. 15% reduction given for chambers. ANY CHANGES MUST BE PRE-AUTHORIZED BY THE DEPARTMENT.

Issued By: *Kathi J. Hooper, R.S.*

NOTICE: The Department must be notified at least 3 business days (72 hours) prior to backfilling the system. Call 406-283-2442. Any system not inspected by the Department or its designated representative prior to closure is an illegal installation in violation of Lincoln County Health Board Regulation Ch. 3. Illegal installations may result in fines and/or requirements to remove or reconstruct the system.

Closure Statement:

I, _____, have inspected this system and found it to be in compliance with the approved design criteria and Lincoln County's Wastewater Treatment and Disposal Regulation.

Signed: _____ Date: _____

____ Lincoln County Health Department (LCHD)

____ Licensed Installer w/ approval of LCHD

DISCLAIMER

This permit is not a guarantee by the Department that the system will function properly for a prescribed period of time.

SV

LINCOLN COUNTY, MONTANA

LOT LAYOUT, SEPTIC TANK PERMIT

TRACK 1F


SE1/4NW1/4 AND THE SOUTHERLY 165 FEET OF NE1/4NW1/4

SECTION 23, TWP. 30 N., R. 31 W., P.M.M.

FOR: CHRISTOPHER, JANELL, JAMES & JACQUELINE WOLFE

DATE: JUNE 2022

- LEGEND**
-  PROPOSED PRIMARY DRAINFIELD
3-24" X 85' TRENCHES 10' APART
 -  PROPOSED REPLACEMENT DRAINFIELD
3-24" X 85' TRENCHES 10' APART
 -  SOIL PROFILE
 -  PERCOLATION SITE
 -  WELL SITE (PROPOSED)
 -  STORMWATER POND (30' X 20' X 2')
 -  SLOPE
- STANDARD ABSORPTION TRENCHES GRAVITY FEED

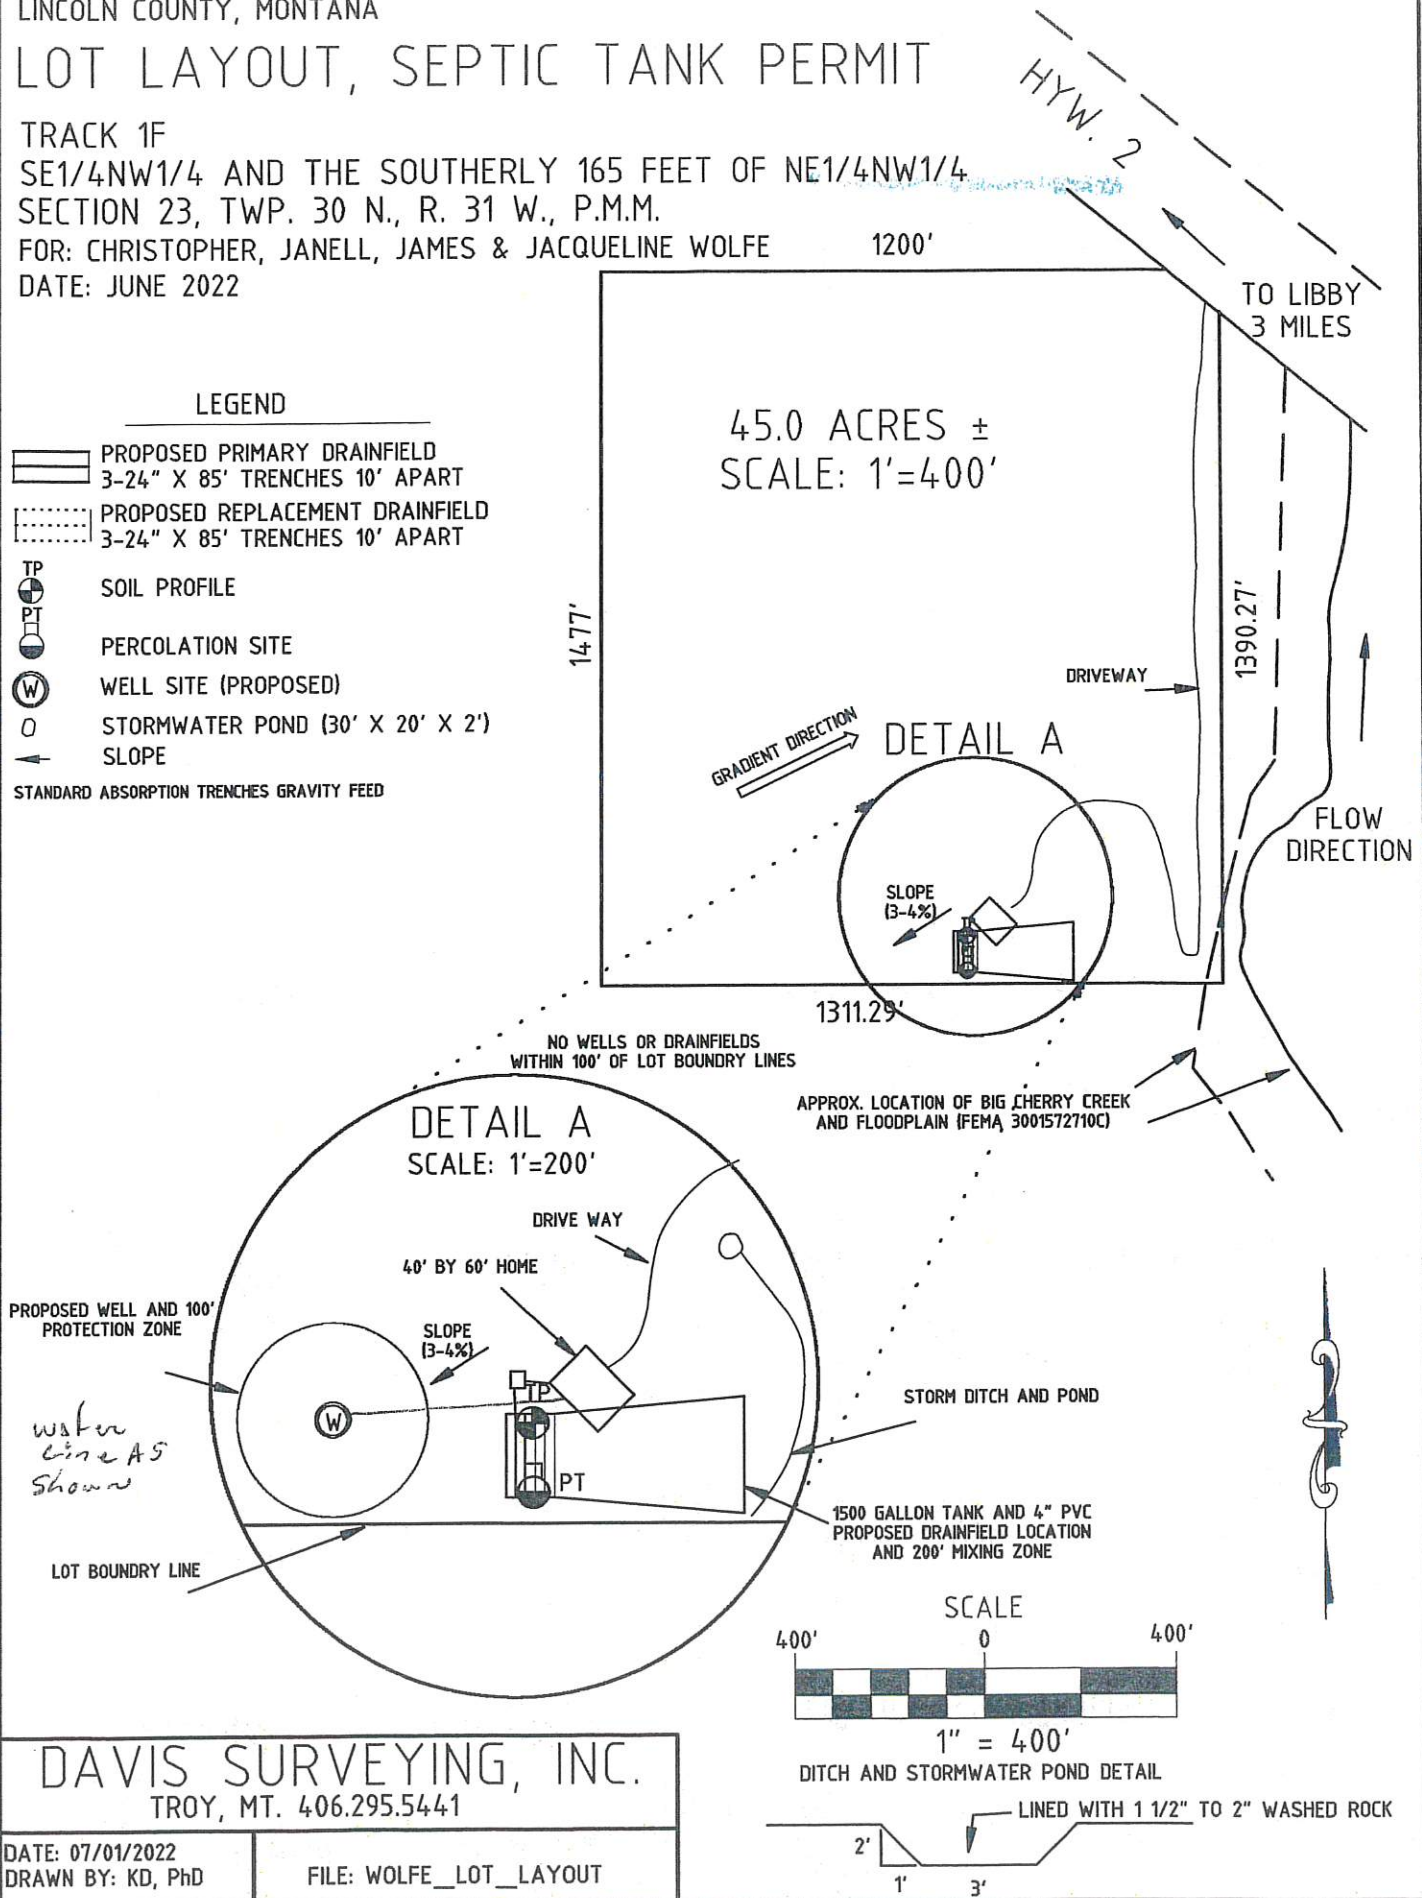

DAVIS SURVEYING, INC.
TROY, MT. 406.295.5441

DATE: 07/01/2022
DRAWN BY: KD, PhD

FILE: WOLFE_LOT_LAYOUT