LINCOLN COUNTY
DEPARTMENT OF ENVIRONMENTAL HEALTH
WASTEWATER TREATMENT AND DISPOSAL SYSTEM PERMIT

Issue Date: 10/14/2021 Expiration Date: 10/14/2022

Property Owner: Garrick and Shannon Beal c/o:

Address: Schoolhouse Lake Rd.

Telephone: [redacted] (Work)

Installer: Dustin Welch License No.: 155

Proposed Work: (Check One) XXX New Installation ___ Existing System

___ Repair ___ Replacement ___ Extension ___ Other

Describe:

Parcel Description:

Legal: Shelterwood Park, S29, T31N, R33W Acres: 21.33

Address or Location: Schoolhouse Lake Rd.

Assessment Code: 0000018064

Approved Design Criteria: 1000-gallon tank and 3 75' laterals w/ infiltrators

Bedrooms: 3 Septic Tank Size: 1000 gallons Drainfield Size: 225 Linear Ft.

SYSTEM MUST INCLUDE INSTALLATION OF EFFLUENT FILTER AT SEPTIC TANK OUTLET !!

Special Instructions: INSTALL SYSTEM ACCORDING TO LAYOUT AND LINCOLN COUNTY WASTEWATER REGULATION #3. ANY DEVIATIONS FROM APPROVED PLAN MUST BE AUTHORIZED BY THE DEPARTMENT.

Issued By: *Dustin Webb, RS*

Closure Statement:

I, _____, have inspected this system and found it to be in compliance with the conditions of the permit, and the Lincoln County Wastewater Treatment and Disposal Regulation.

Signed: _____ *Date:*

Title:

NOTICE: The Department must be notified at least 48 hours prior to backfilling the system. Any system not inspected by the Department or its designated representative prior to closure is an illegal installation in violation of Lincoln County Health Board Regulation No. 3. Illegal installations may result in fines and/or requirements to remove or reconstruct the system.

406-283-2442

DISCLAIMER
This permit is not a guarantee by the Department that the system will function properly for a prescribed period of time.


LINCOLN COUNTY, MONTANA

LOT LAYOUT

LOT 4 OF SHELTERWOOD PARK
PER PLAT NO. 7208
IN NE 1/4, NE 1/4, NW 1/4
OF SECTION 29, TWP. 31 N.,
R. 33 W., P.M.M.

FOR: SHANNON BEAL

DATE: AUGUST 2021

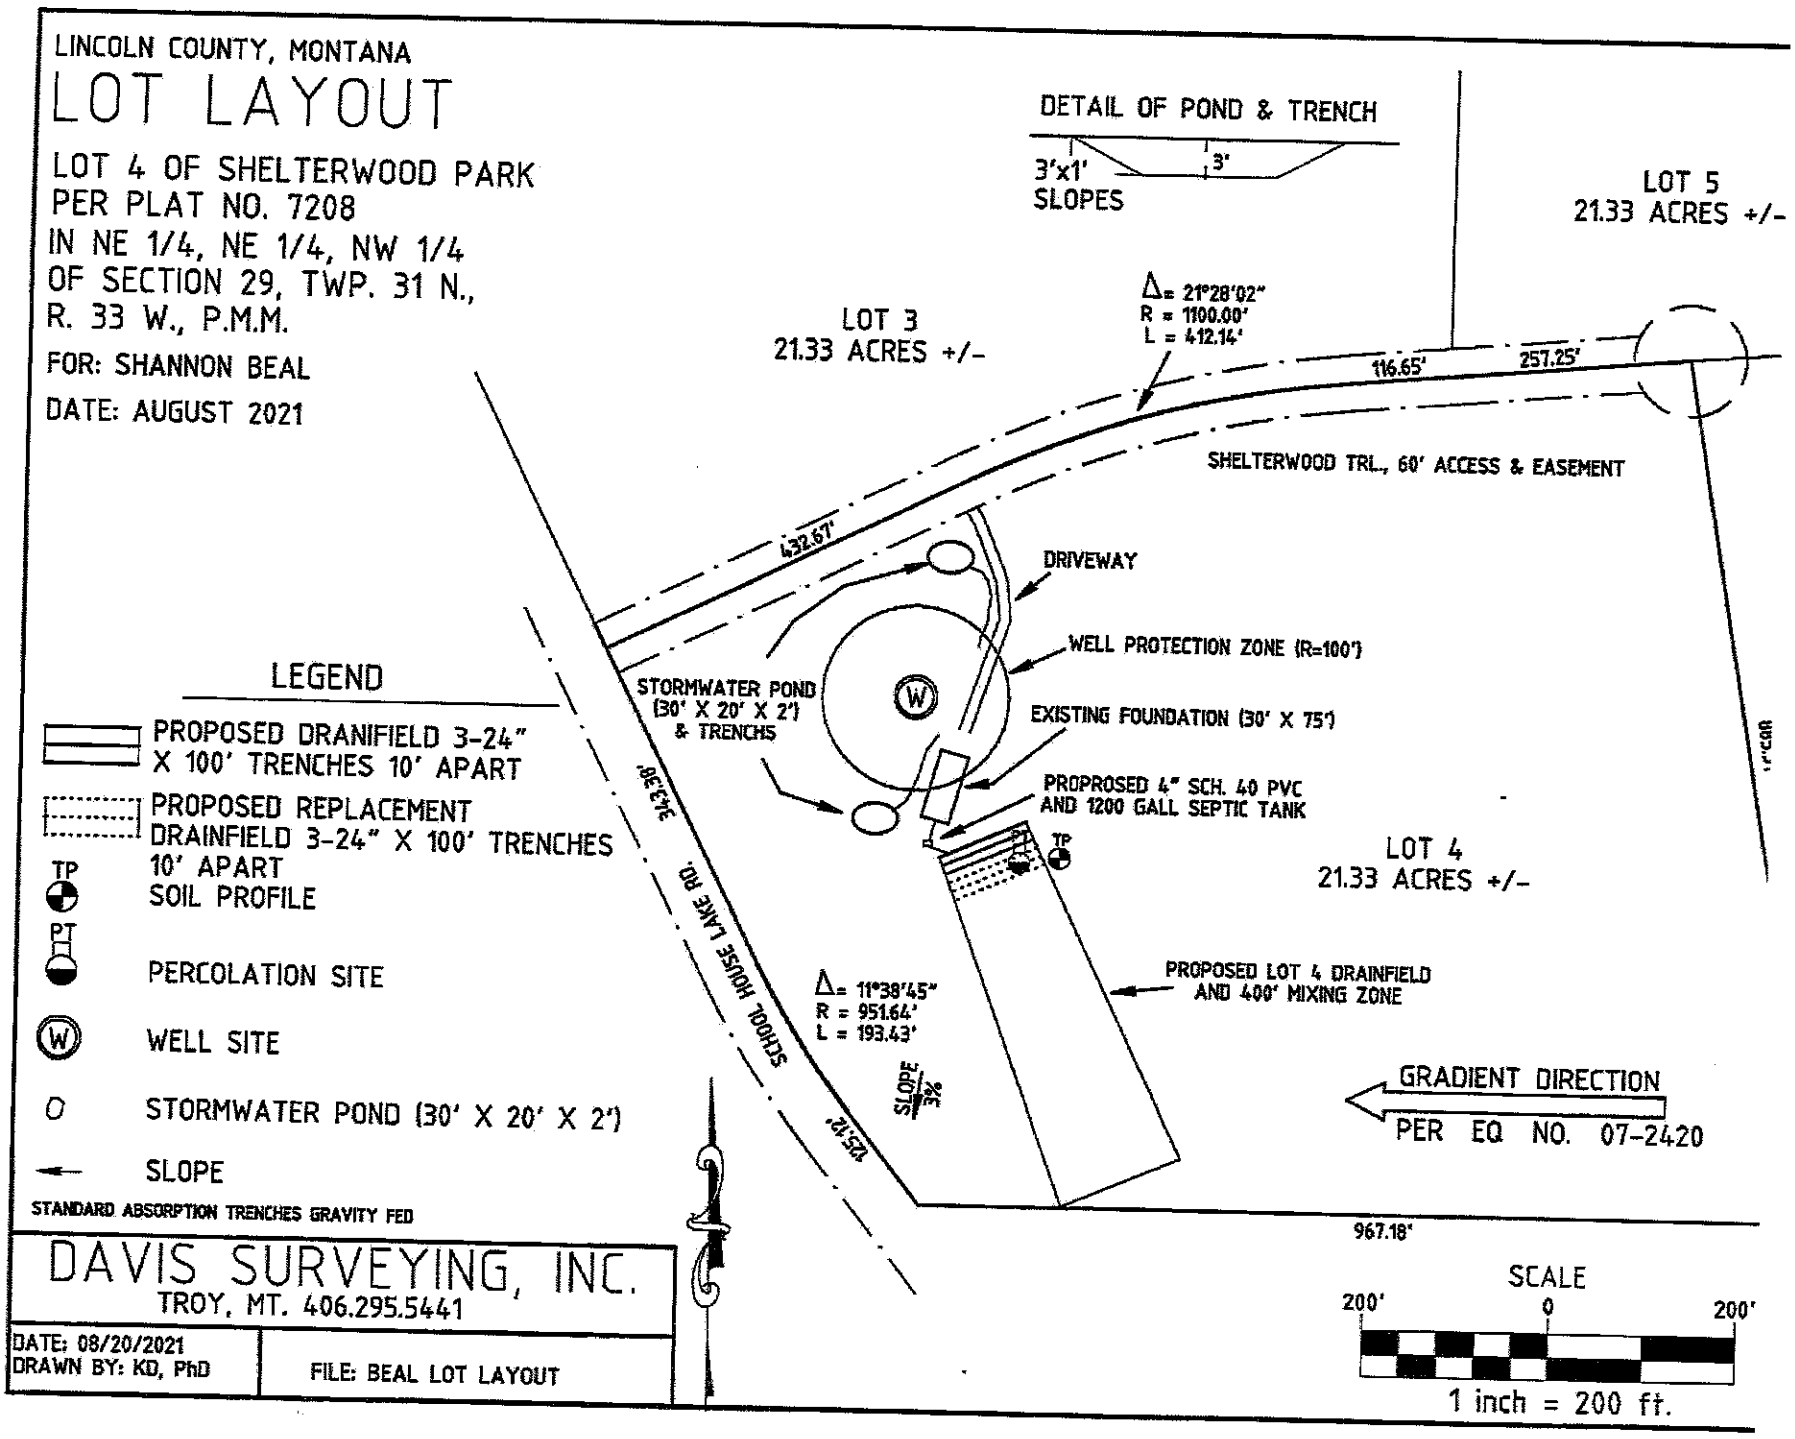

LEGEND

- PROPOSED DRANIFIELD 3-24" X 100' TRENCHES 10' APART
- PROPOSED REPLACEMENT DRAINFIELD 3-24" X 100' TRENCHES 10' APART
- TP — SOIL PROFILE
- PT — PERCOLATION SITE
- W — WELL SITE
- O — STORMWATER POND (30' X 20' X 2')
- ← — SLOPE

STANDARD ABSORPTION TRENCHES GRAVITY FED

DAVIS SURVEYING, INC.
TROY, MT. 406.295.5441

DATE: 08/20/2021
DRAWN BY: KD, PhD

FILE: BEAL LOT LAYOUT