LINCOLN COUNTY HEALTH DEPARTMENT
ENVIRONMENTAL HEALTH
WASTEWATER TREATMENT AND DISPOSAL SYSTEM PERMIT

Issue Date: 06/18/2025 Expiration Date: 06/17/2026 Permit#25-55513

Property Owner: Kevin Cassidy

Mailing Address: 37 Trapper Lane, Rexford, MT 59930

Installer: Kevin Cassidy License #: 225

Approved Work: (Check One) ☒ New Installation ☐ Existing System

☐ Replace Drainfield ☐ Replace Tank ☐ Extension

Describe: Installation of new pressure dosed system for 3 Bedroom House.

Legal: S27, T37 N, R28 W, COS 3772, PARCEL C IN NESE, ACRES 2.41

Property Address: 37 Trapper Lane, Rexford, MT 59930 Assessment Code: 55513

DEQ COSA: E.Q.# 09-1412 Date: 4/4/2025

Approved Design Criteria: Installation of new pressure dosed system for 3 Bedroom House with 2 Laterals @ 125'.

# of Bedrooms: 3 Septic Tank Size: 1000/500 Trench Width: 36"

# of Laterals: 2 Length of Laterals: 125' Trench Depth: 24"-36"

SYSTEM MUST INCLUDE INSTALLATION OF EFFLUENT FILTER AT SEPTIC TANK OUTLET!!

Special Instructions: Install system according to the lot layout, the Lincoln County Wastewater Treatment and Disposal Regulation, Circular DEQ-4, and COSA(If Applies). It is the installer's responsibility to ensure that all required horizontal setbacks are met. CHANGES MUST BE PRE-AUTHORIZED BY THE DEPARTMENT.

Issued By: *Robin Blumberg, RS*

NOTICE: The Department must be notified at least 3 business days (72 hours) prior to backfilling the system. Call 406-283-2442. Any system not inspected by the Department or its designated representative prior to closure is an illegal installation in violation of Lincoln County Health Board Regulation Ch. 3. Illegal installations may result in fines and/or requirements to remove or reconstruct the system.

Closure Statement:

This system is in compliance with the approved design criteria and Lincoln County's Wastewater Treatment and Disposal Regulation.

Signed: _____ *Date:* _____

This permit is not finalized until the system is inspected and the closure statement is signed.

This permit is not a guarantee that the system will function properly for a prescribed period of time.


MILLER SANITARY RESTRICTION REMOVAL

NE1/4 SE 1/4 SECTION 27-T37N-R28W
LINCOLN COUNTY

COPY

RL PARCEL C.

APPROVED
Montana Department of
Environmental Quality
Reviewer
4/04/2005
Date
EQ#01-1412

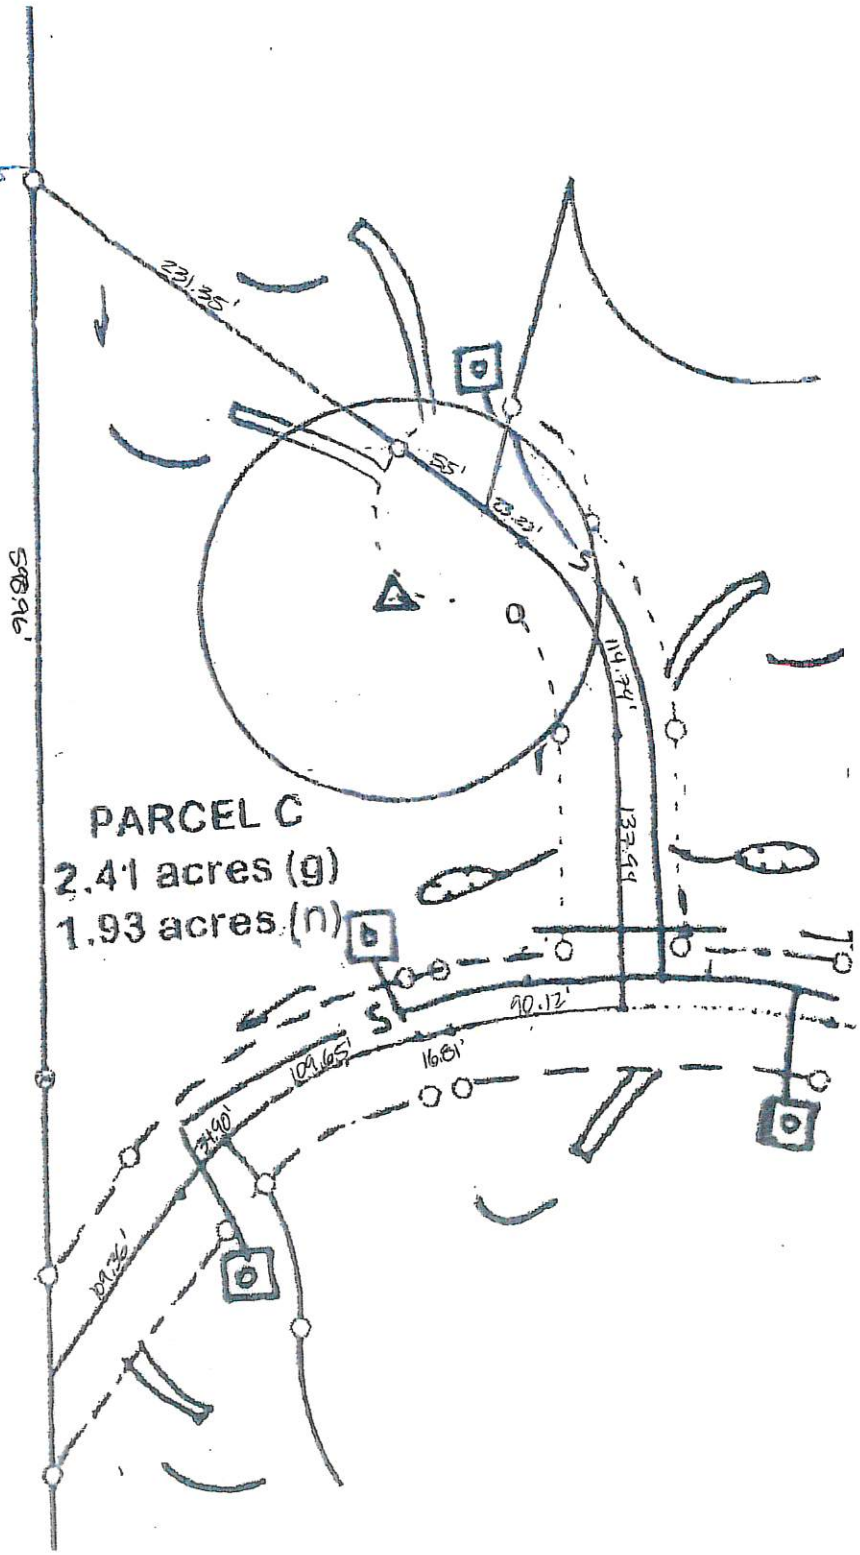

DRAINFIELD SIZING: ALL

DEQ=0.4gpdpsf
300/0.4 = 750sf
UPD = 750sf/3 = 250lf / 2 = 2-125ft laterals
Proposed: 2-125ft laterals , 7ft centers, 3ft trench depth

LEGEND

- PRIMARY / REPLACEMENT DRAINFIELD
- PROPOSED WELL
- EXISTING WELL
- TEST HOLE
- PERC TEST
- SEPTIC TANK/ EFFLUENT PUMP CHAMBERS
- EFFLUENT FORCEMAINS
- DETENTION SWALE

34 ft X 3ft X 1ft retention/detention basin below building site or in natural topographical low, and full length 3ft wide X 1ft deep with 3:1 slopes ditch along both sides of driveway.

NOTE
ALL STORMWATER SHALL BE RETAINED ON THE PROPERTY
DRIVEWAY AND BUILDING CONSTRUCTION MUST BE COMPLETED SUCH THAT RUNOFF WILL NOT FLOW OFF PROPERTY.