LINCOLN COUNTY
DEPARTMENT OF ENVIRONMENTAL HEALTH
WASTEWATER TREATMENT AND DISPOSAL SYSTEM PERMIT

Issue Date: 07/17/02 Expiration Date: 07/18/03

Property Owner: Thomas M. & Mary E. Chasey c/o:

Address: 2013 Bobtail Cutoff Road Libby, MT 59923

Telephone: (Home) 293-2313 (Work)

Installer: Anthony Berget License No. 26

__XX__ New Installation _____ Existing System

_____ Repair _____ Replacement _____ Extension _____ Other

Describe:

Parcel Description:

Legal: S34 T31 R31 Lot 6 in Kootenai Heights First Addition

Address or Location: 320 Remps Road

Approved Design Criteria:

Bedrooms 2 Septic Tank Size: 1000 gallons Drainfield Size: 140 Linear Feet

Special Instructions: INSTALL SYSTEM ACCORDING TO LAYOUT AND LINCOLN COUNTY WASTEWATER REGULATION #3. ANY DEVIATIONS FROM APPROVED PLAN MUST BE AUTHORIZED BY THE DEPARTMENT.

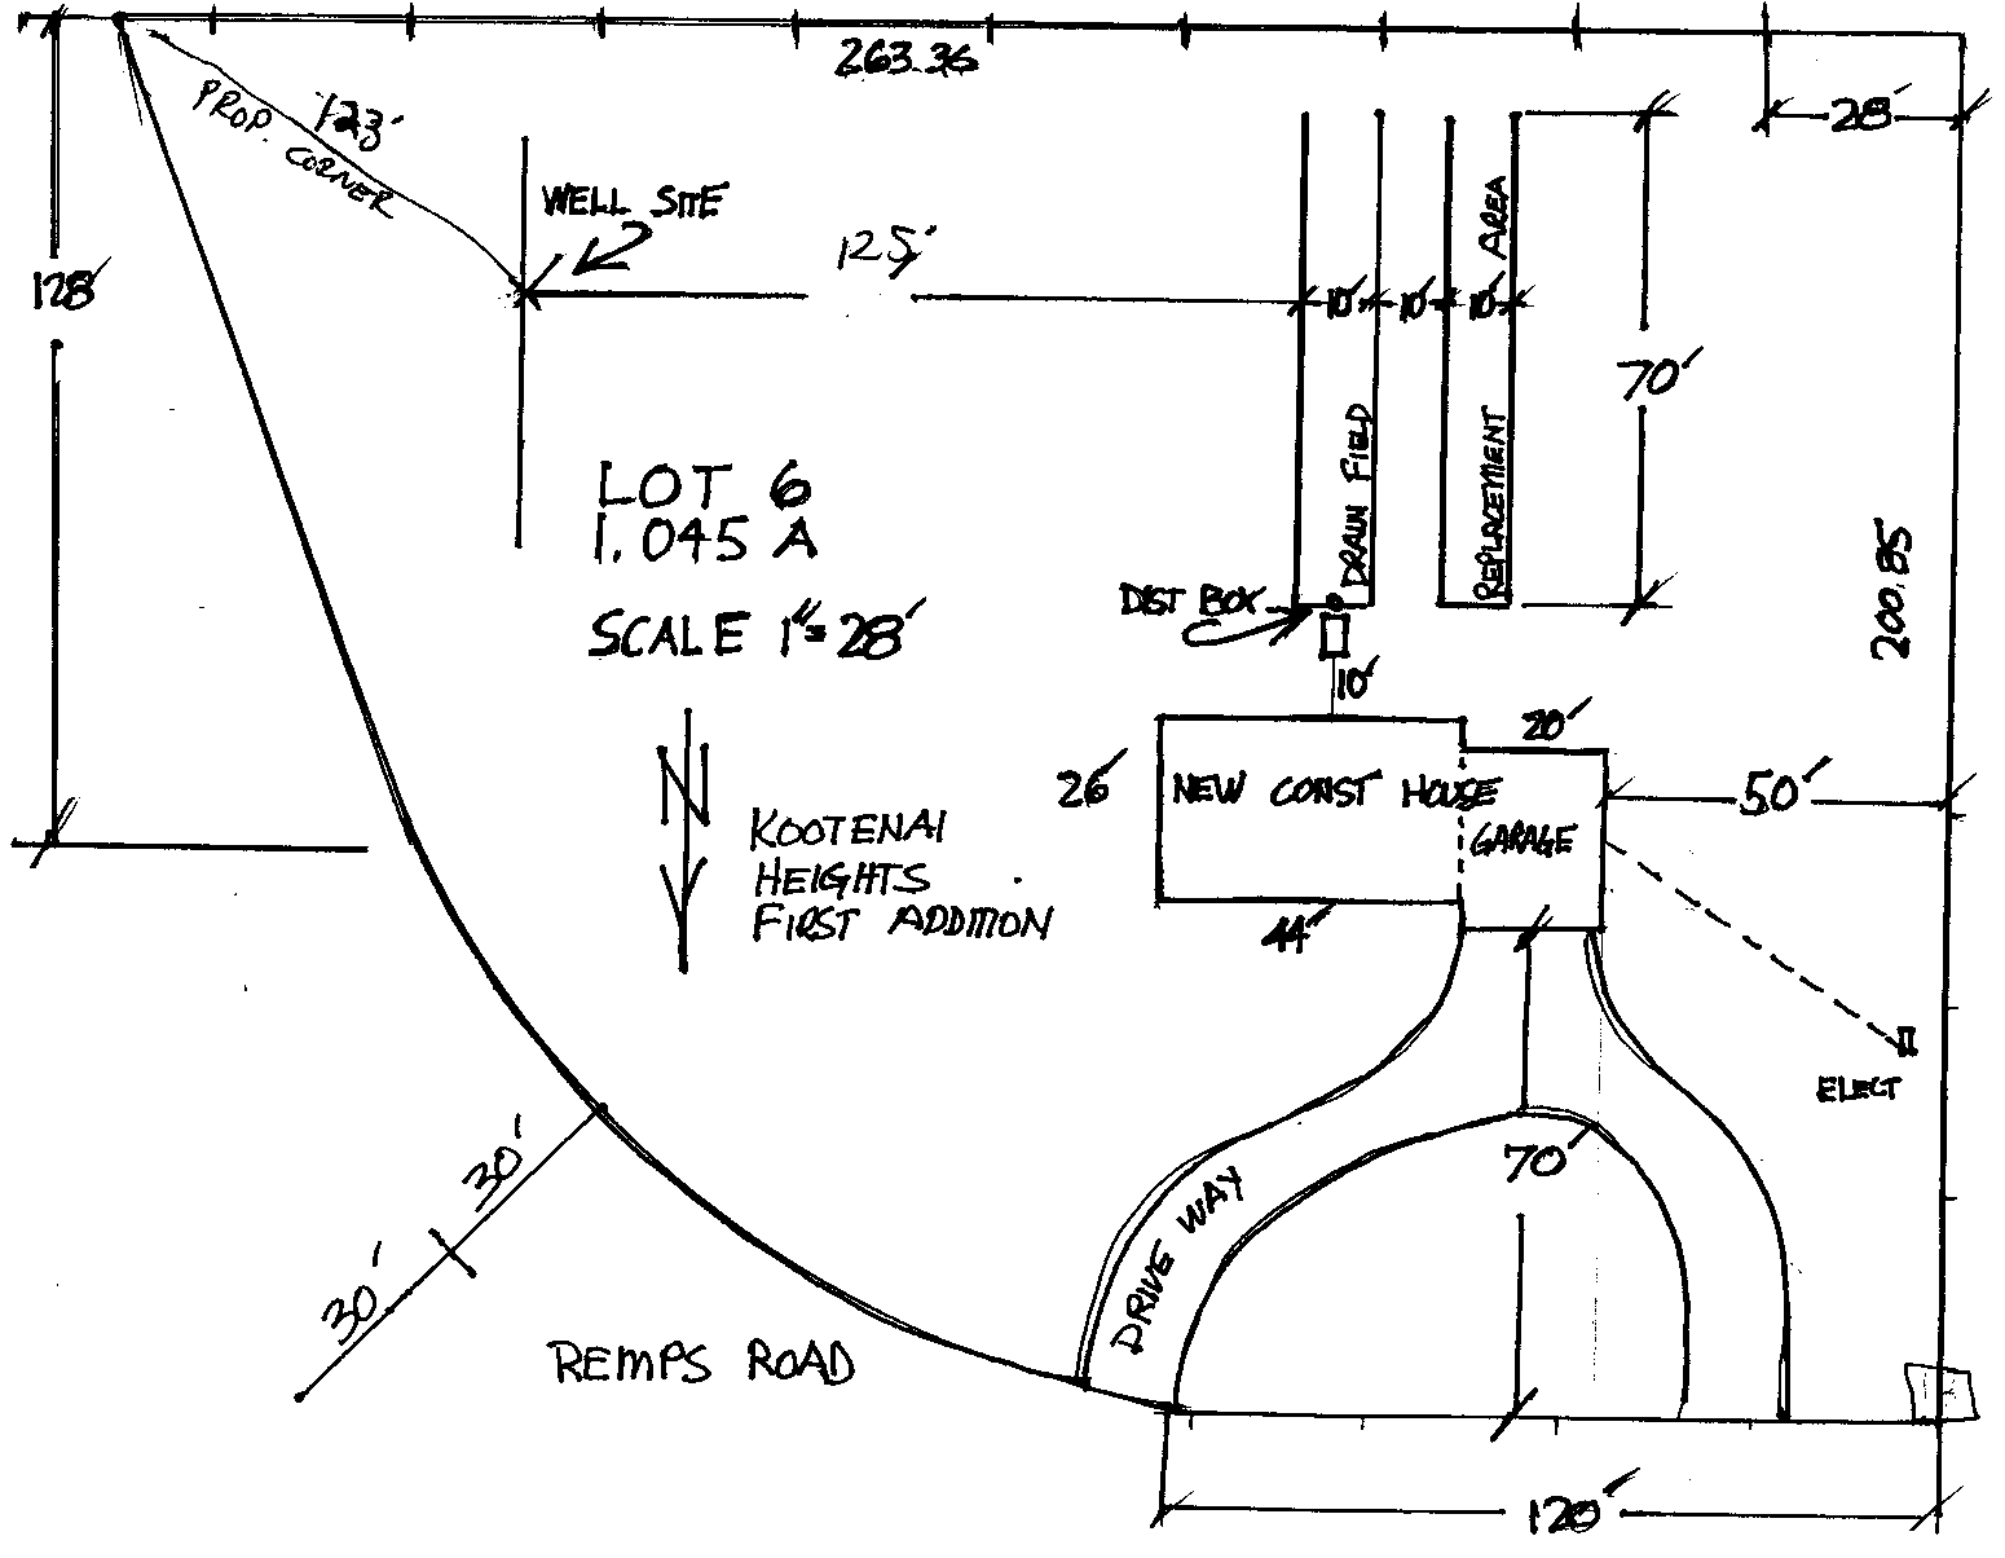
Issued By: Kendra J. Lind, R.S.

Closure Statement:

I, _____, have inspected this system and found it to be in compliance with the conditions of the permit, and the Lincoln County Wastewater Treatment and Disposal Regulation.

Signed: _____ *Date:*

Title:


263.36
PROP. CORNER
123'
WELL SITE
125'
128'
28'
10'
10'
10'
AREA
70'
DRAIN FIELD
REPLACEMENT
200.85
LOT 6
1.045 A
SCALE 1"=28'
DIST BOX
10'
20'
26'
NEW CONST HOUSE
GARAGE
50'
44'
KOOTENAI
HEIGHTS
FIRST ADDITION
ELECT
DRIVE WAY
70'
30'
30'
REMPS ROAD
120'