LINCOLN COUNTY
DEPARTMENT OF ENVIRONMENTAL HEALTH
WASTEWATER TREATMENT AND DISPOSAL SYSTEM PERMIT

Issue Date: 09/07/2021 Expiration Date: 09/07/2022

Property Owner: Jim Eli c/o:

Address: [redacted]

Telephone: (Home) [redacted] (Work)

Installer: Terry Oedewaldt License No.: 002

Proposed Work: (Check One) XXX New Installation ___ Existing System

___ Repair ___ Replacement ___ Extension ___ Other

Describe: Three 70' Laterals using Chambers

Parcel Description:

Legal: S36 T30N R31W

Address or Location: McMillian Bluff, Lot 3

Approved Design Criteria:

Bedrooms: 3 Septic Tank Size: 1000 gallons Drainfield Size: 210 Linear Feet

SYSTEM MUST INCLUDE INSTALLATION OF EFFLUENT FILTER AT SEPTIC TANK OUTLET !!

Special Instructions: INSTALL SYSTEM ACCORDING TO LAYOUT AND LINCOLN COUNTY WASTEWATER REGULATION #3. ANY DEVIATIONS FROM APPROVED PLAN MUST BE AUTHORIZED BY THE DEPARTMENT.

Issued By: Dustin Webb, RS

Closure Statement:

I, Terry Oedewaldt, have inspected this system and found it to be in compliance with the conditions of the permit, and the Lincoln County Wastewater Treatment and Disposal Regulation.


Signed: [signature] *Date:* 5/13/2022

Title: President

NOTICE: The Department must be notified at least 48 hours prior to backfilling the system. Any system not inspected by the Department or its designated representative prior to closure is an illegal installation in violation of Lincoln County Health Board Regulation No. 3. Illegal installations may result in fines and/or requirements to remove or reconstruct the system.

406-283-2442

ELI SEPTIC 5/13/2022

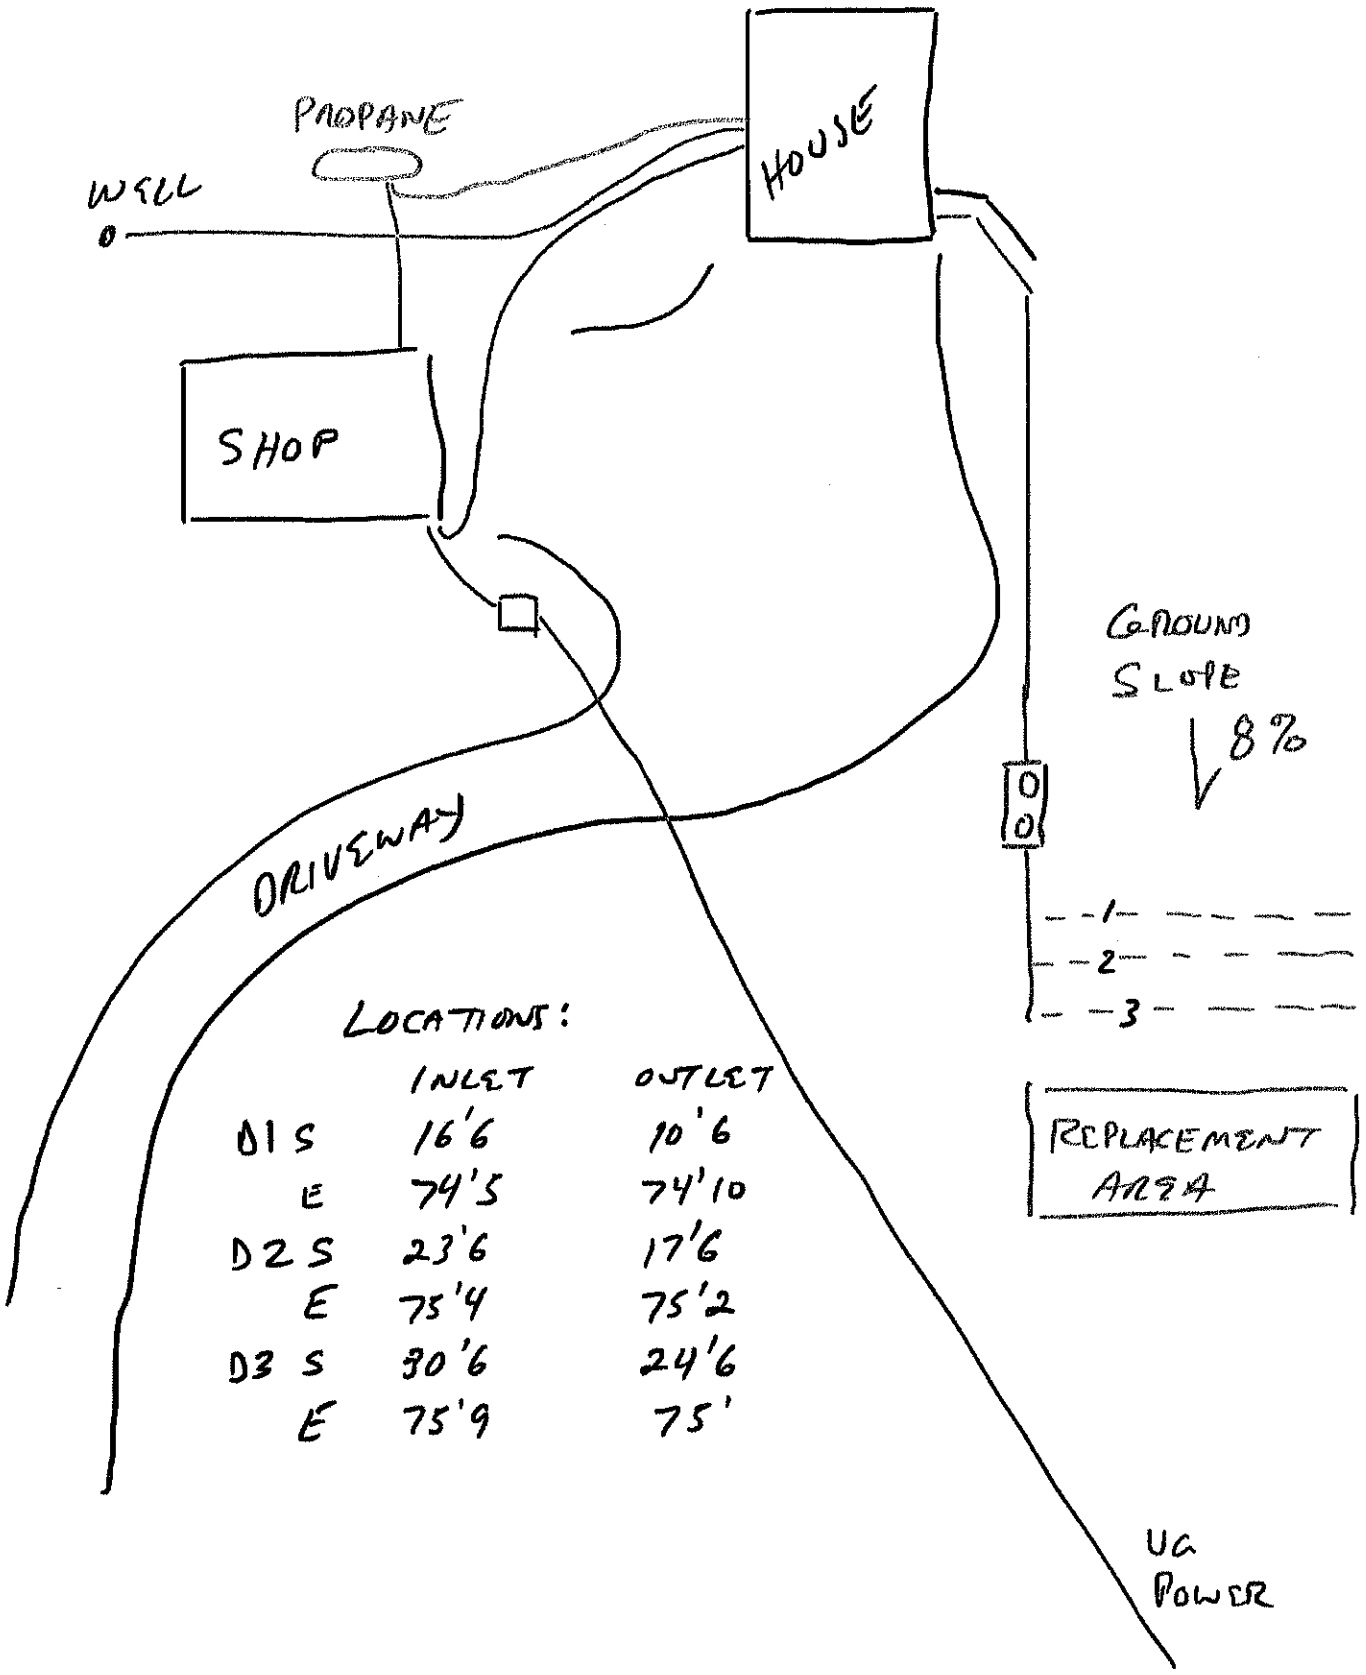

LOCATIONS:

	INLET	OUTLET
D1 S	16'6	10'6
E	74'5	74'10
D2 S	23'6	17'6
E	75'4	75'2
D3 S	30'6	24'6
E	75'9	75'