PERMIT

Issue Date: 8-21-96 Expiration Date: 8-21-97

Property Owner: RONALD GREB c/o Terry Oedewaldt

Address: [redacted]

Telephone: (Home) _____ (Work) [redacted]

Installer: Oedewaldt Const. License No. 2

✓ New Installation ____ Existing System

____ Repair ____ Replacement ____ Extension ____ Other

Describe: _____

Parcel Description:

Legal: Edgewater Estates 2 Lot 16

Address or Location: Edgewater Drive .

Approved Design Criteria:

Bedrooms 3 Septic Tank Size: 1000 gallons Drainfield Size: 330 lineal feet

INSTALL SYSTEM AS PER APPROVED SITE PLAN (LOT LAYOUT) AND LINCOLN COUNTY WASTEWATER REGULATION #3.

Special Instructions: _____

Issued By: John D Patterson, RS

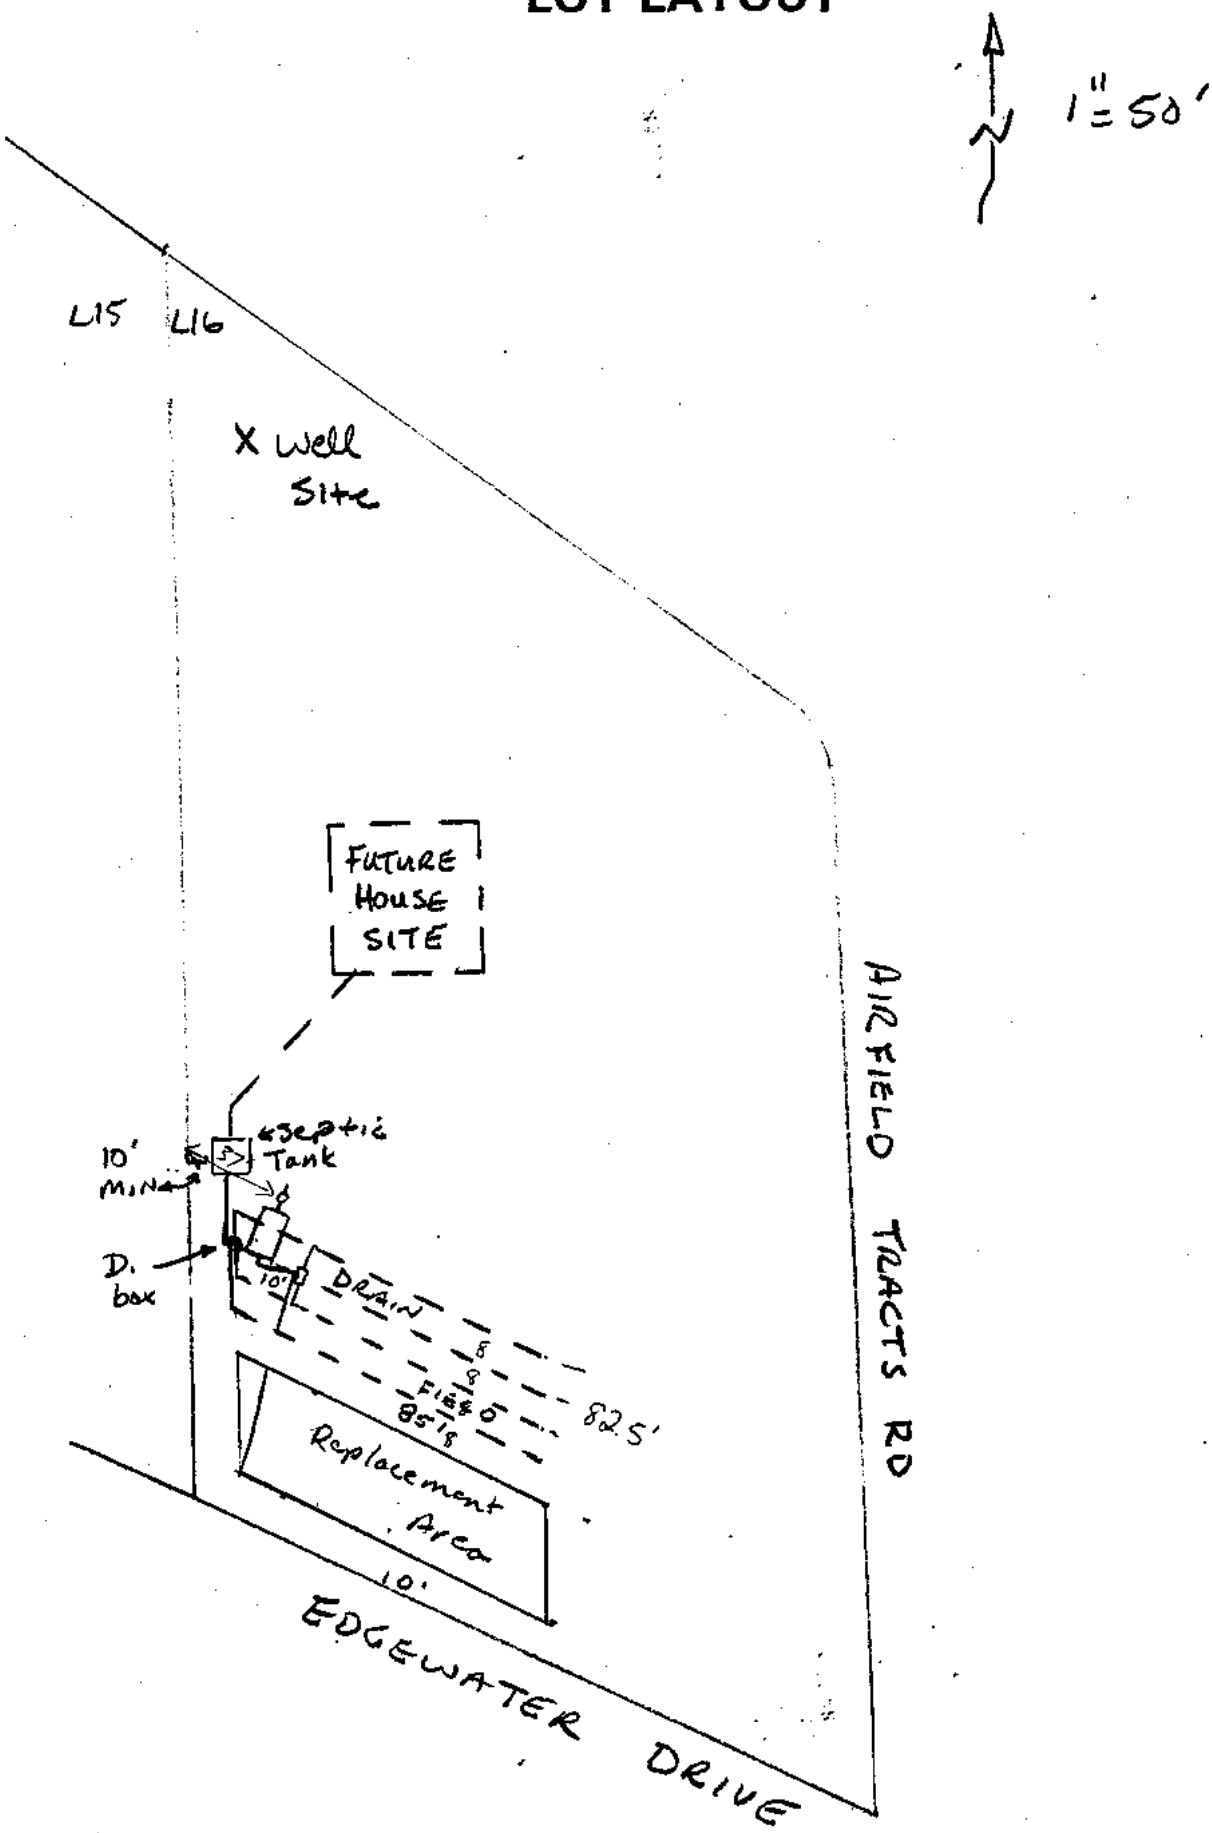
Closure Statement:

I, TERRY J. OEDEWALDT, have inspected this system and found it to be in compliance with the conditions of the permit, and the Lincoln County Wastewater Treatment and Disposal Regulation.

Signed: [signature] *Date:* 8/23/96

Title: L.C.

LOT LAYOUT


1" = 50'
L15
L16
X Well Site
FUTURE HOUSE SITE
AIRFIELD TRACTS RD
10' MIN
Septic Tank
D. box
10'
DRAIN
8
8
FIELD
85'8
82.5'
Replacement Area
10'
EDGEWATER DRIVE