LINCOLN COUNTY HEALTH DEPARTMENT
ENVIRONMENTAL HEALTH
WASTEWATER TREATMENT AND DISPOSAL SYSTEM PERMIT

Issue Date: 05/30/2025 Expiration Date: 05/29/2026 Permit#25-8495

Property Owner: Fritz and Helen Hansen

Mailing Address: [redacted]

Installer: Marty Goucher License #: 196

Approved Work: (Check One) ☐ New Installation ☒ Existing System

☐ Replace Drainfield ☒ Replace Tank ☐ Extension

Describe: Installation of replacement tank for 3 Bedroom House.

Legal: MAHONEY'S SUBURBAN ADDN, S32, T31 N, R31 W, BLOCK 002, LOT 019

Property Address: 97 Pioneer Rd., Libby, MT 59923 Assessment Code: 8495

DEQ COSA: E.Q.# Date:

Approved Design Criteria: Installation of replacement tank for 3 Bedroom House.

# of Bedrooms: 3 Septic Tank Size: 1500 Trench Width:

# of Laterals: Length of Laterals: Trench Depth:

SYSTEM MUST INCLUDE INSTALLATION OF EFFLUENT FILTER AT SEPTIC TANK OUTLET!!

Special Instructions: Install system according to the lot layout, the Lincoln County Wastewater Treatment and Disposal Regulation, Circular DEQ-4, and COSA(If Applies). It is the installer's responsibility to ensure that all required horizontal setbacks are met. CHANGES MUST BE PRE-AUTHORIZED BY THE DEPARTMENT.

Issued By: *Robin Blumberg, RS*

NOTICE: The Department must be notified at least 3 business days (72 hours) prior to backfilling the system. Call 406-283-2442. Any system not inspected by the Department or its designated representative prior to closure is an illegal installation in violation of Lincoln County Health Board Regulation Ch. 3. Illegal installations may result in fines and/or requirements to remove or reconstruct the system.

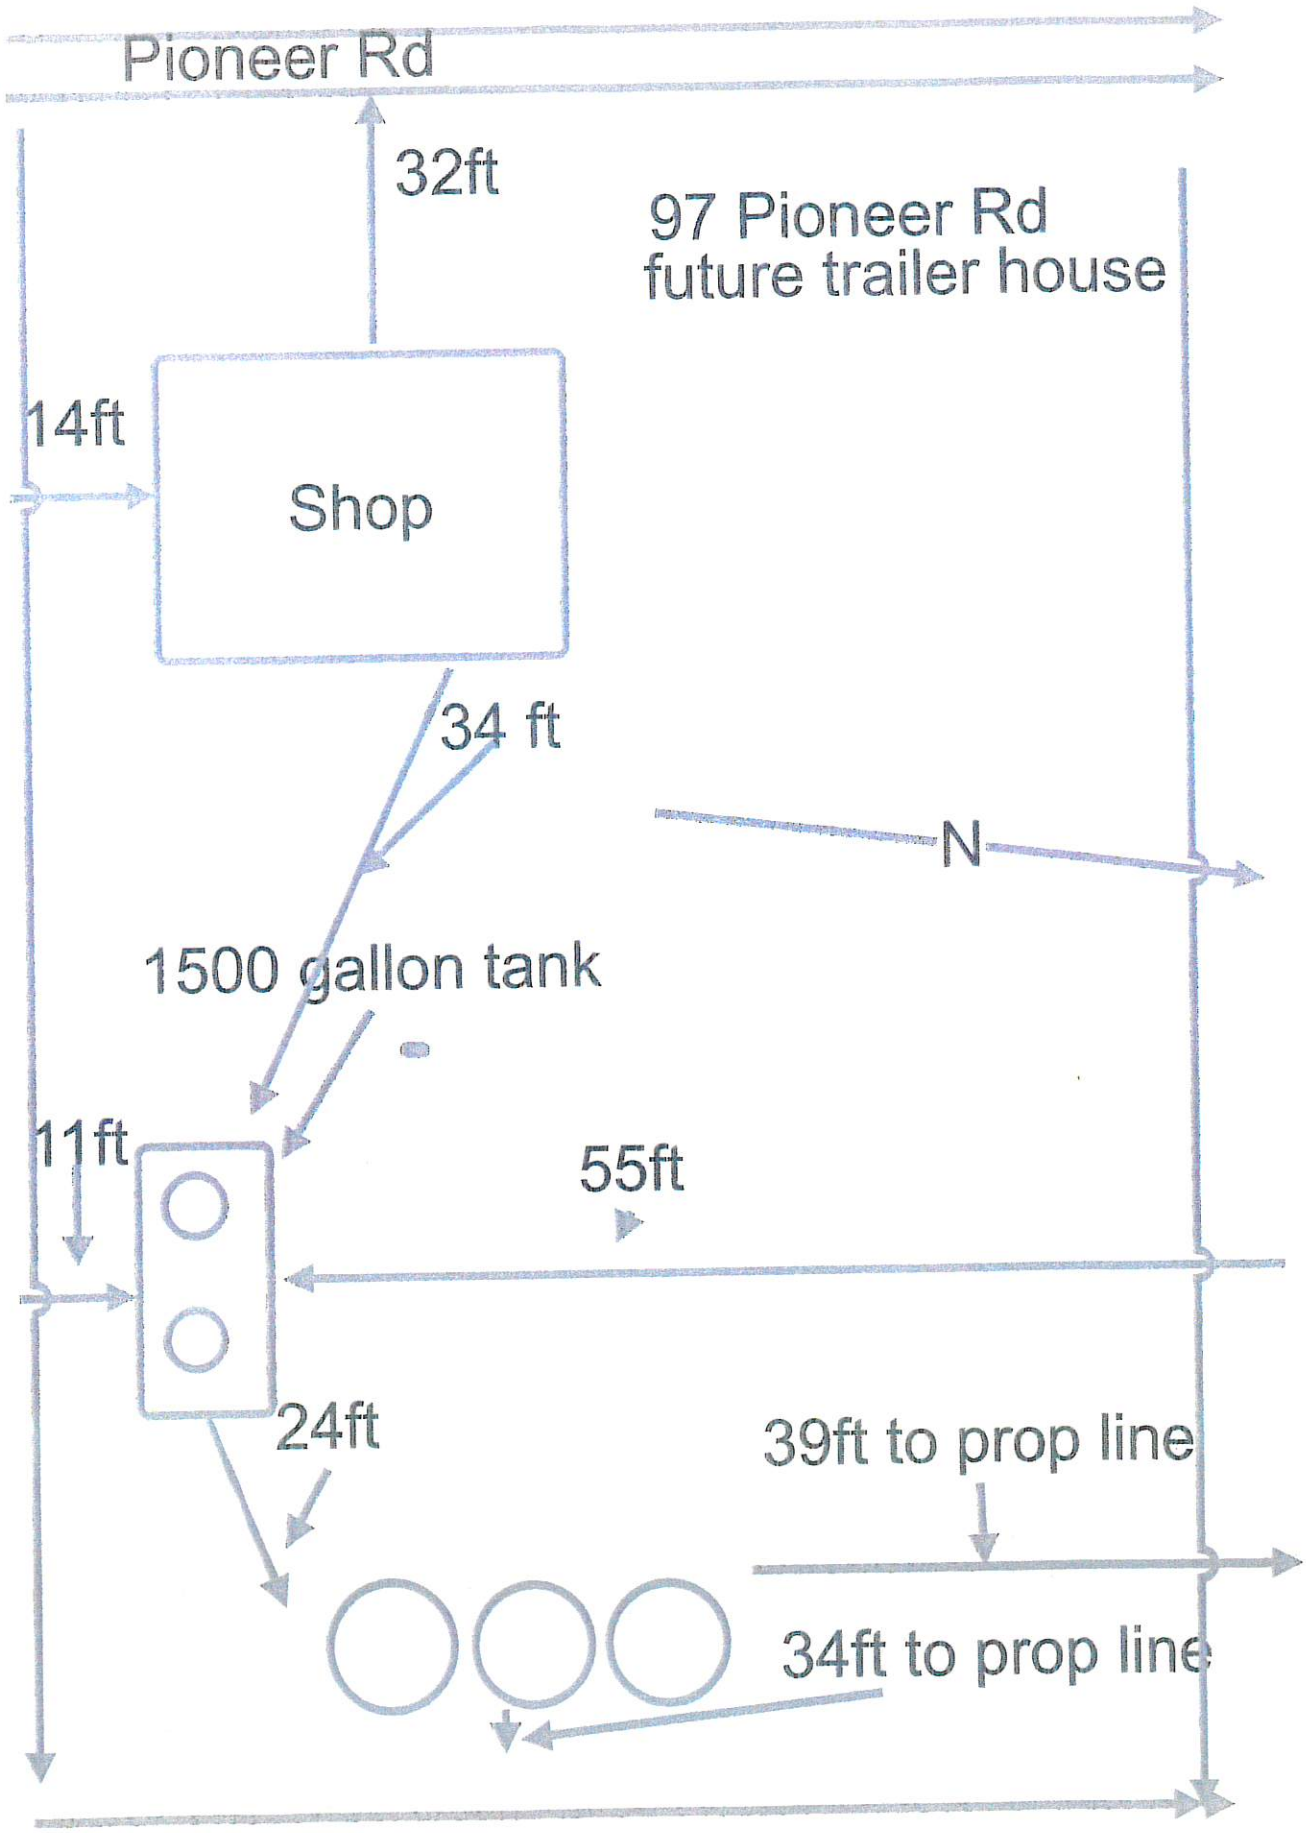
Closure Statement:

This system is in compliance with the approved design criteria and Lincoln County's Wastewater Treatment and Disposal Regulation.

Signed: Robin Blumberg Date: 6/12/25

This permit is not finalized until the system is inspected and the closure statement is signed.

This permit is not a guarantee that the system will function properly for a prescribed period of time.


Pioneer Rd
32ft
97 Pioneer Rd
future trailer house
14ft
Shop
34 ft
N
1500 gallon tank
11ft
55ft
24ft
39ft to prop line
34ft to prop line