LINCOLN COUNTY
DEPARTMENT OF ENVIRONMENTAL HEALTH
WASTEWATER TREATMENT AND DISPOSAL SYSTEM PERMIT

Issue Date: 05/18/2021 Expiration Date: 05/18/2022

Property Owner: Jeff & Nancy Herman c/o:

Address: 227 Tailback Rd Troy, MT 59935

Telephone: [redacted] (Home) (Work)

Installer: Dustin Welch License No. 155

___XX___ New Installation ____ Existing System

____ Repair ____ Replacement ____ Extension ____ Other

Describe: Two 79' legs of using chambers.

Parcel Description:

Legal: S20, T30 N, R33 W, W2NW4NE4NW4 OR TRACT 3F

Address or Location: 227 Tailback Rd Troy, MT 59935

Geo/Assessors code: 0000005883

Approved Design Criteria:

Bedrooms: 2 Septic Tank Size: 1000 gallons Drainfield Size: 140 Lineal Feet

SYSTEM MUST INCLUDE INSTALLATION OF EFFLUENT FILTER AT SEPTIC TANK OUTLET !!

Special Instructions: INSTALL SYSTEM ACCORDING TO LAYOUT, DEQ-4 AND LINCOLN COUNTY WASTEWATER REGULATION #3. ANY DEVIATIONS FROM APPROVED PLAN MUST BE AUTHORIZED BY THE DEPARTMENT.

Issued By: Jake Mertes, R.S.

Closure Statement:

I, Dustin Welch *, have inspected this system and found it to be in compliance with the conditions of the permit, and the Lincoln County Wastewater Treatment and Disposal Regulation.*

Signed: [signature] *Date:* 4-7-22

Title: _____

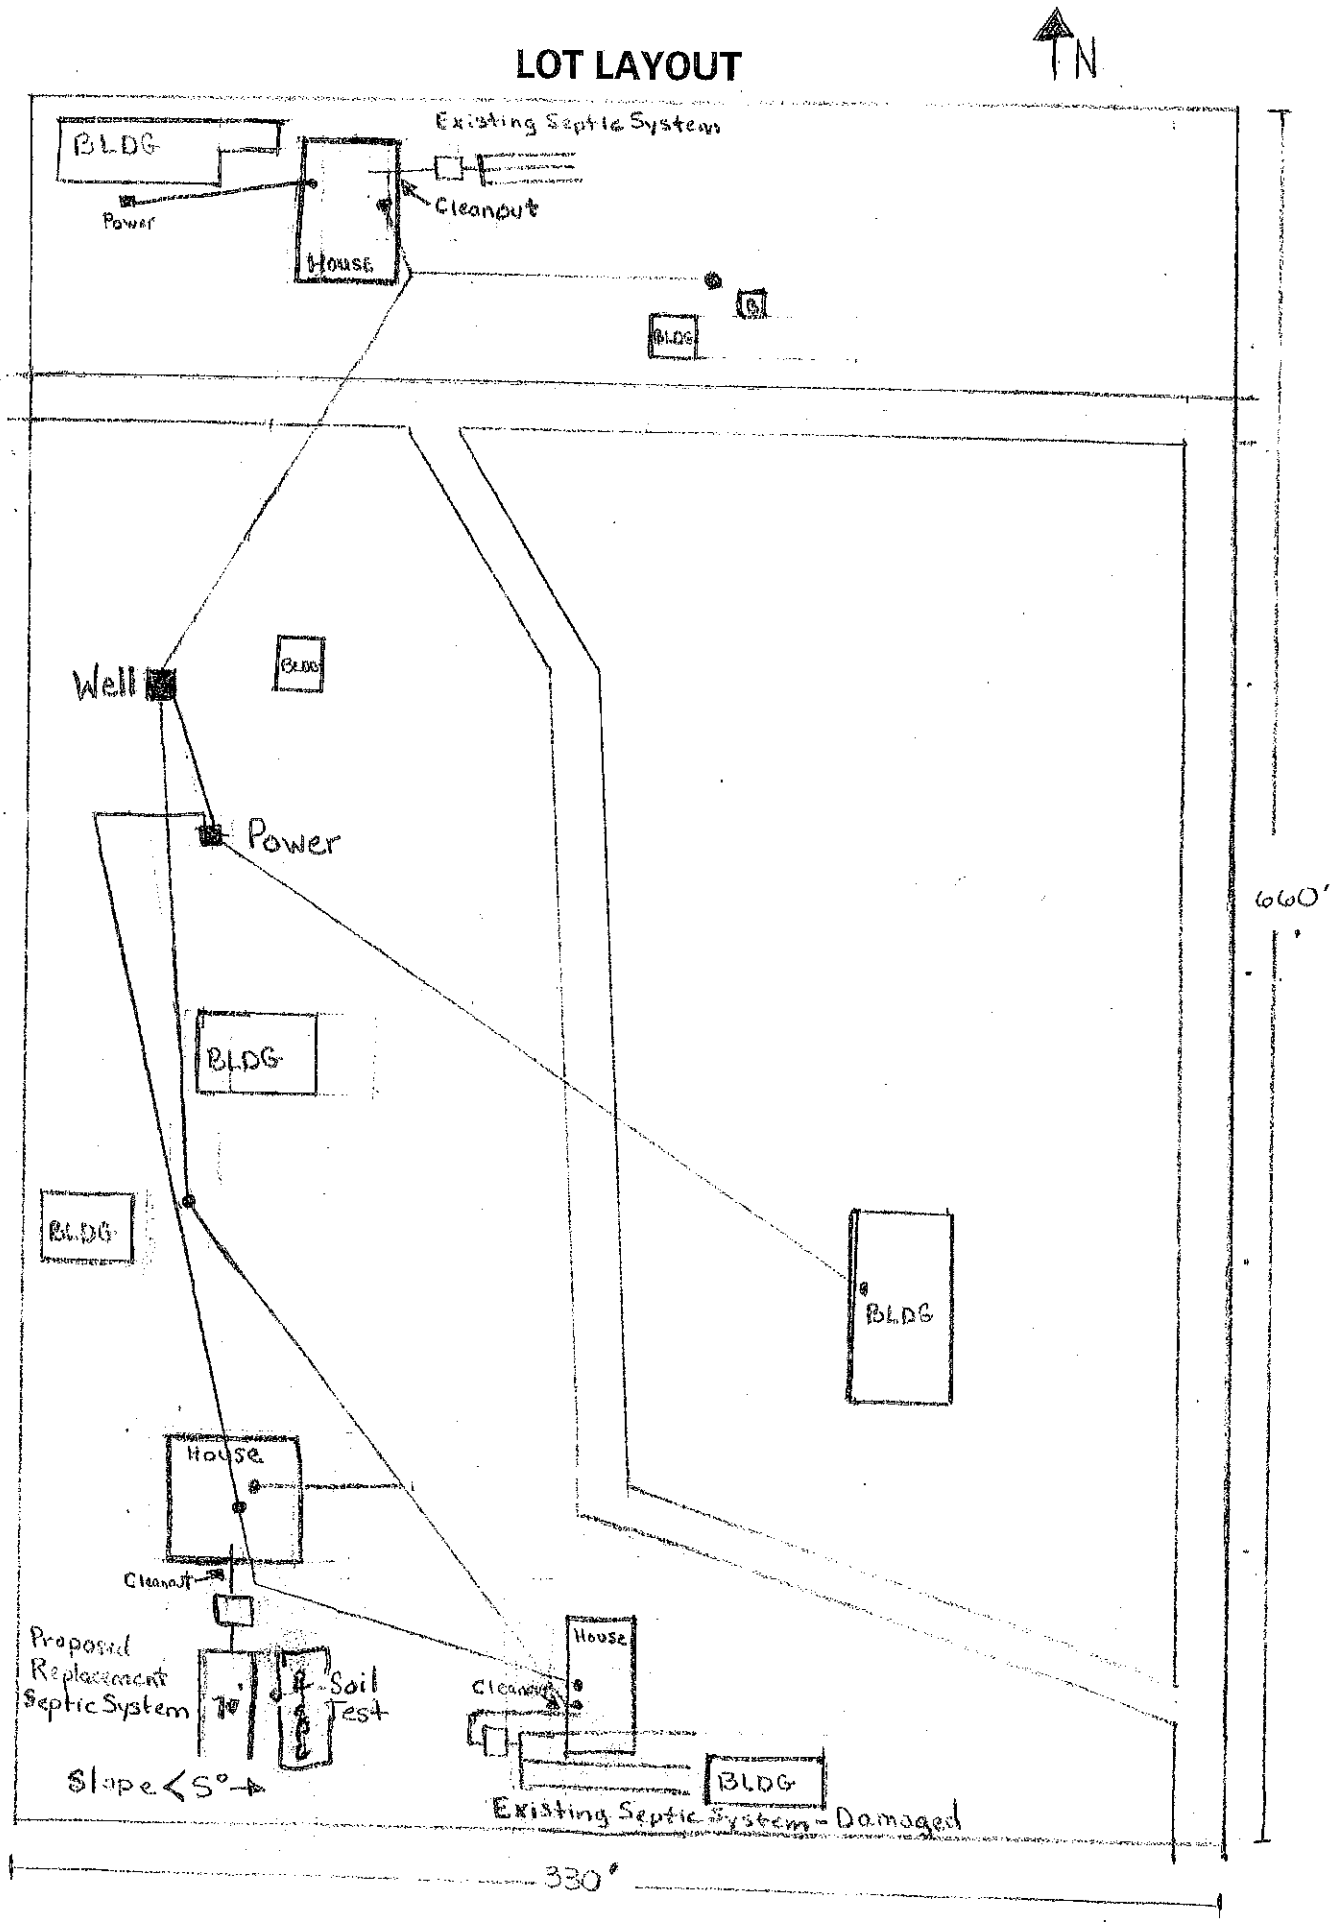
NOTICE: The Department must be notified at least 48 hours prior to backfilling the system. Any system not inspected by the Department or its designated representative prior to closure is an illegal installation in violation of Lincoln County Health Board Regulation No. 3. Illegal installations may result in fines and/or requirements to remove or reconstruct the system.

406-283-2442

DISCLAIMER

This permit is not a guarantee by the Department that the system will function properly for a prescribed period of time.

LOT LAYOUT


TN
BLDG
Power
Existing Septic System
Cleanout
House
BLDG
BLDG
Well
Power
BLDG
BLDG
BLDG
House
Cleanout
Proposed Replacement Septic System
70'
Soil Test
Slope < 5°
House
Cleanout
BLDG
Existing Septic System - Damaged
660'
330'