LINCOLN COUNTY
DEPARTMENT OF ENVIRONMENTAL HEALTH
WASTEWATER TREATMENT AND DISPOSAL SYSTEM PERMIT

Issue Date: 04/21/2021 Expiration Date: 04/21/2022

Property Owner: Mike Holley c/o:

Address: [redacted]

Telephone: [redacted] (Home) (Work)

Installer: Dallas Pluid (inspected by MDS) License No. 135

__XX__ New Installation ____ Existing System

____ Repair ____ Replacement ____ Extension ____ Other

Describe: Two 64' pressure dosed laterals in 3' wide trenches.

Parcel Description:

Legal: LAZY AJ ACRES, S34, T37 N, R27 W, ACRES 3.15, LOT 2 PM 7185

Address or Location: LOT 2

Geo/Assessors code: 0000059754

Approved Design Criteria:

Bedrooms: 3 Septic Tank Size: 1000/500 gallons Drainfield Size: 128 Lineal Feet

SYSTEM MUST INCLUDE INSTALLATION OF EFFLUENT FILTER AT SEPTIC TANK OUTLET !!

Special Instructions: INSTALL SYSTEM ACCORDING TO LAYOUT, DEQ-4 AND LINCOLN COUNTY WASTEWATER REGULATION #3. ANY DEVIATIONS FROM APPROVED PLAN MUST BE AUTHORIZED BY THE DEPARTMENT.

Issued By: Jake Mertes, R.S.

Closure Statement:

I, BUCK SCHERMERHORN, *have inspected this system and found it to be in compliance with the conditions of the permit, and the Lincoln County Wastewater Treatment and Disposal Regulation.*

Signed: [signature] *Date:* 8/11/21


Title: PRESIDENT

NOTICE: The Department must be notified at least 48 hours prior to backfilling the system. Any system not inspected by the Department or its designated representative prior to closure is an illegal installation in violation of Lincoln County Health Board Regulation No. 3. Illegal installations may result in fines and/or requirements to remove or reconstruct the system.

406-283-2442

DISCLAIMER

This permit is not a guarantee by the Department that the system will function properly for a prescribed period of time.

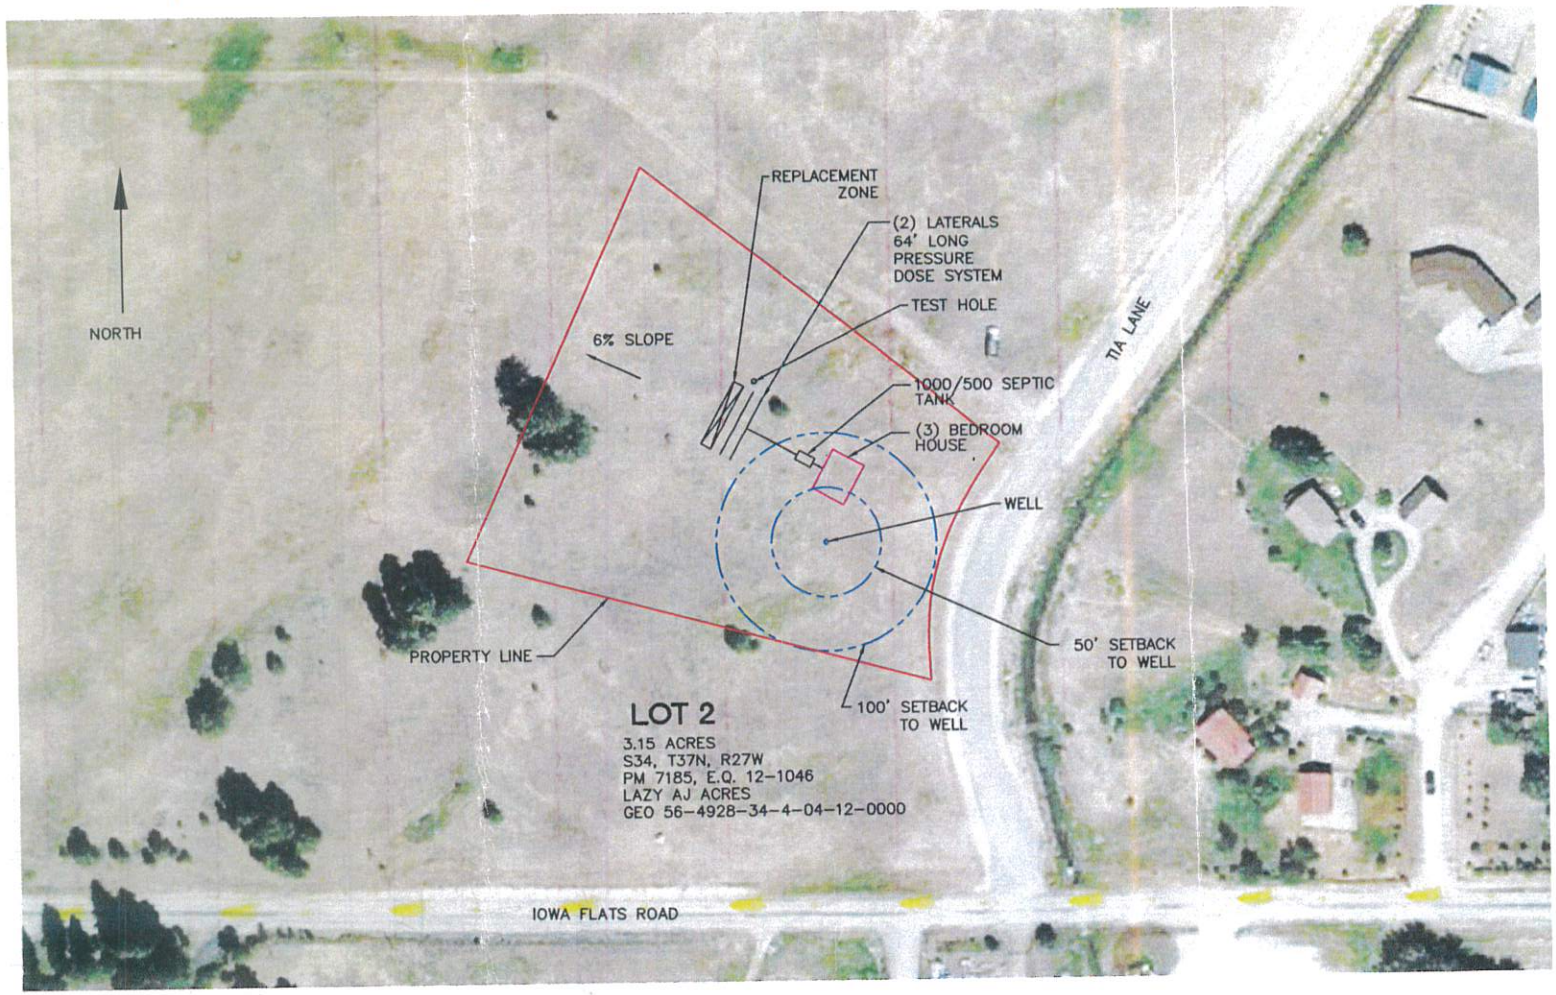

HOLLEY SITE LAYOUT

THIS DRAWING IS PROPERTY OF D&H UNTIL CONTRACT HAS BEEN SECURED BETWEEN OWNER & D&H IT CAN NOT BE SUBMITTED TO ANY OTHER PARTIES WITHOUT WRITTEN APPROVAL FROM D&H MANAGEMENT

REV	DATE	COMPANY	SCALE:	ENGINEER / SURVEYOR	D&H HAULING HOLLEY SEPTIC
		D+H	1/16 = NOTED		SITE LAYOUT
		CONTRACT:	DATE: 3/2021		SURVEYOR 3/12/21
		VERBAL			D. FLUID 3/12/21
		PLOT FILE: PML-0001	WEIGHT	FINISH	JOB NO. 205-001 SHEET 1

⑥ ⑤ ④ ③ ②