LINCOLN COUNTY
DEPARTMENT OF ENVIRONMENTAL HEALTH
WASTEWATER TREATMENT AND DISPOSAL SYSTEM PERMIT

RECEIVED
DEC 17 2021
BY

Issue Date: 07/20/2021 Expiration Date: 07/20/2022

Property Owner: Brad & Heather Lemke c/o:

Address: [redacted]

Telephone: [redacted] (Home) (Work)

Installer: Terry Oedewaldt License No. 002

___XX___ New Installation ____ Existing System

____ Repair ____ Replacement ____ Extension ____ Other

Describe: Two 94' laterals using drain rock.

Parcel Description:

Legal: S13, T29 N, R31 W

Address or Location: 1467 Champion Hall Rd Libby, MT 59923

Geo/Assessors code:

Approved Design Criteria:

Bedrooms: 3 Septic Tank Size: 1000 gallons Drainfield Size: 188 Lineal Feet

SYSTEM MUST INCLUDE INSTALLATION OF EFFLUENT FILTER AT SEPTIC TANK OUTLET !!

Special Instructions: INSTALL SYSTEM ACCORDING TO LAYOUT, DEQ-4 AND LINCOLN COUNTY WASTEWATER REGULATION #3. ANY DEVIATIONS FROM APPROVED PLAN MUST BE AUTHORIZED BY THE DEPARTMENT.

Issued By: Jake Mertes, R.S.

Closure Statement:

I, Terry Oedewaldt, *have inspected this system and found it to be in compliance with the conditions of the permit, and the Lincoln County Wastewater Treatment and Disposal Regulation.*

Signed: _____ *Date:* 8/30/2021

Title: President


NOTICE: The Department must be notified at least 48 hours prior to backfilling the system. Any system not inspected by the Department or its designated representative prior to closure is an illegal installation in violation of Lincoln County Health Board Regulation No. 3. Illegal installations may result in fines and/or requirements to remove or reconstruct the system.

406-283-2442

DISCLAIMER

This permit is not a guarantee by the Department that the system will function properly for a prescribed period of time.

LEMKE 8/30/2021

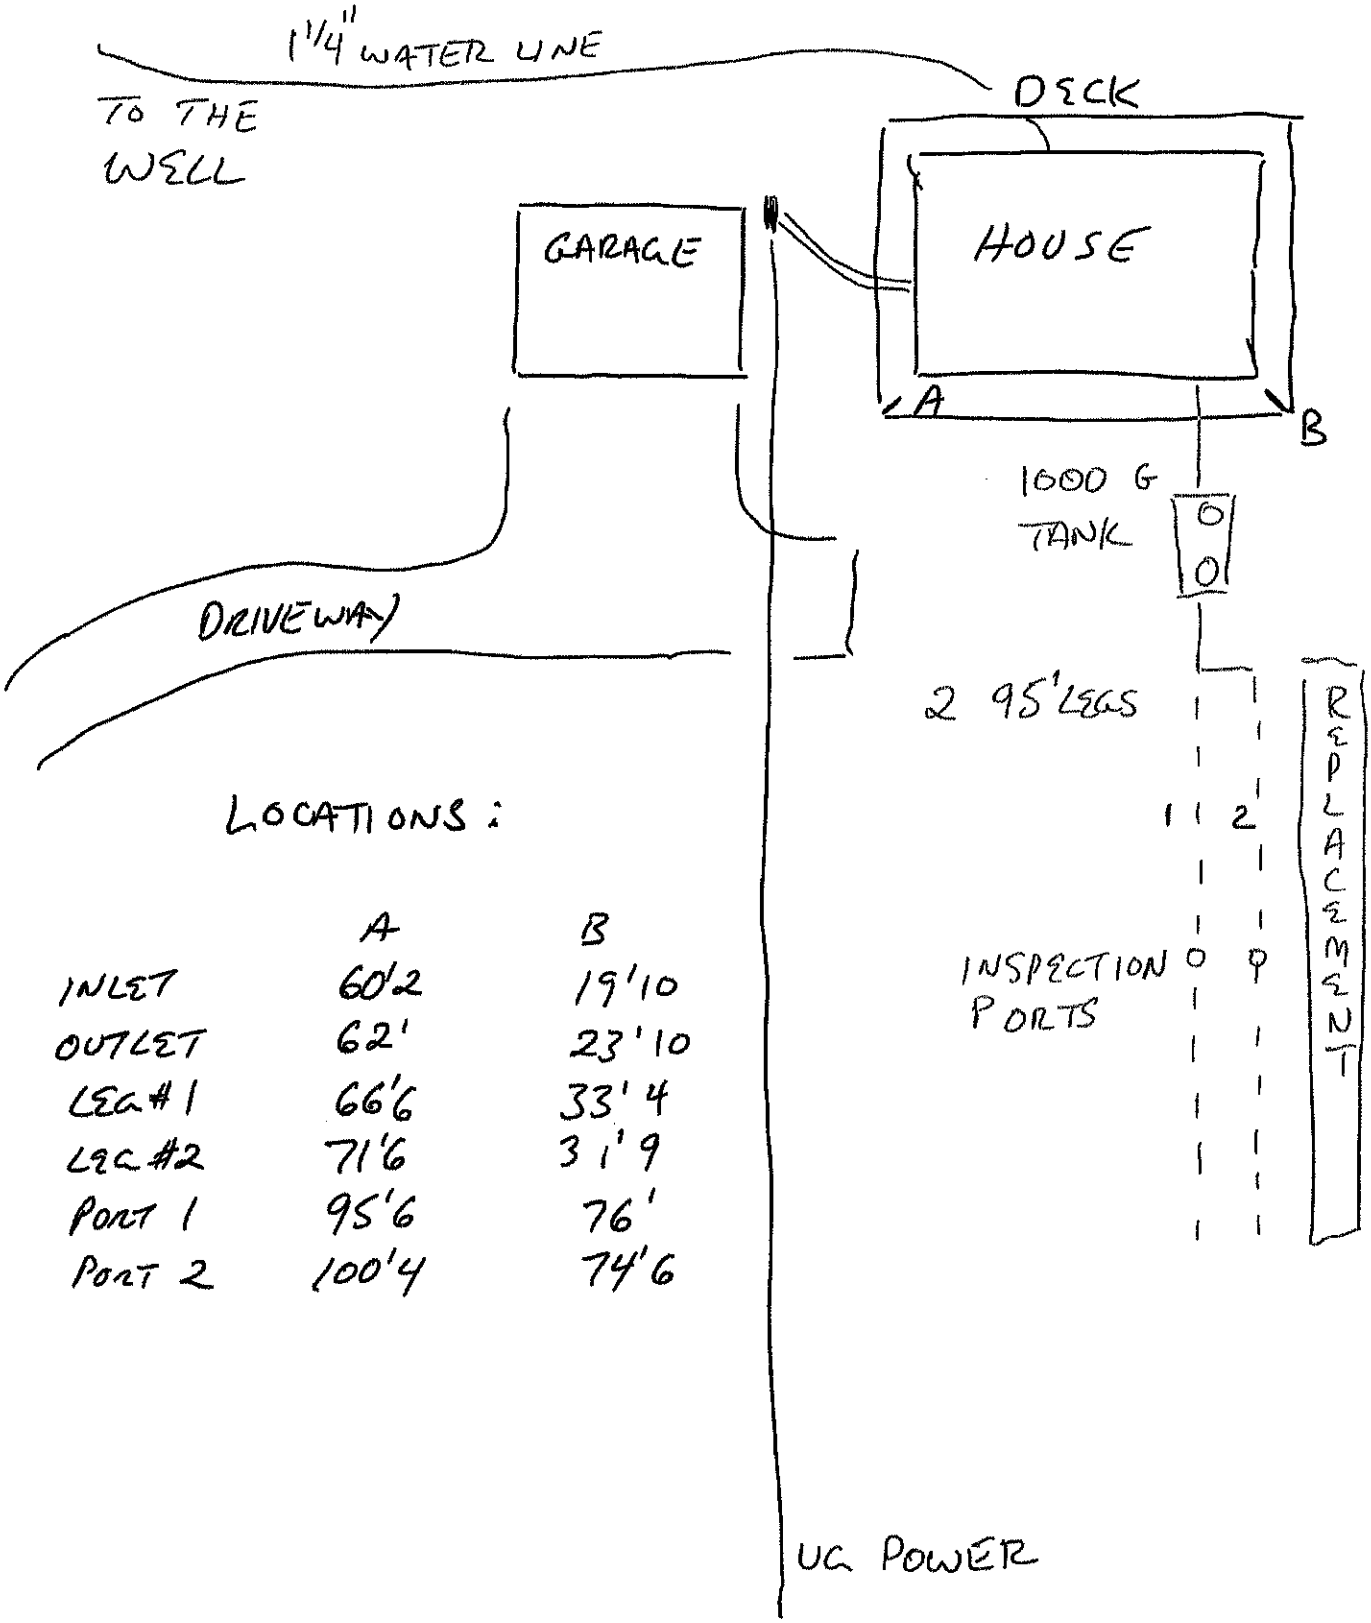

LOCATIONS:

	A	B
INLET	60'2	19'10
OUTLET	62'	23'10
LEG #1	66'6	33'4
LEG #2	71'6	31'9
PORT 1	95'6	76'
PORT 2	100'4	74'6