LINCOLN COUNTY
DEPARTMENT OF ENVIRONMENTAL HEALTH
WASTEWATER TREATMENT AND DISPOSAL SYSTEM PERMIT

Issue Date: 06/16/2021 Expiration Date: 06/16/2022

Property Owner: Alex Mauck c/o:

Address:

Telephone: (Home) (Work)

Installer: Alex Mauck License No.

__XX__ New Installation ____ Existing System

____ Repair ____ Replacement ____ Extension ____ Other

Describe: Three 100' laterals using drain rock & perf pipe.

Parcel Description:

Legal: CABINET VISTA ESTATES PH 2, S06, T29 N, R33 W, ACRES 5.57, LOT 17 PM 6872

Address or Location: LOT 17

Geo/Assessors code: 0000052575

Approved Design Criteria:

Bedrooms: 3 Septic Tank Size: 1500 gallons Drainfield Size: 300 Lineal Feet

SYSTEM MUST INCLUDE INSTALLATION OF EFFLUENT FILTER AT SEPTIC TANK OUTLET !!

Special Instructions: INSTALL SYSTEM ACCORDING TO LAYOUT, DEQ-4 AND LINCOLN COUNTY WASTEWATER REGULATION #3. ANY DEVIATIONS FROM APPROVED PLAN MUST BE AUTHORIZED BY THE DEPARTMENT.

Issued By: Jake Mertes, R.S.

Closure Statement:

I, J. MERTES RS *, have inspected this system and found it to be in compliance with the conditions of the permit, and the Lincoln County Wastewater Treatment and Disposal Regulation.*

Signed: _____ *Date:* 7/15/2021

Title: County Sanitarian

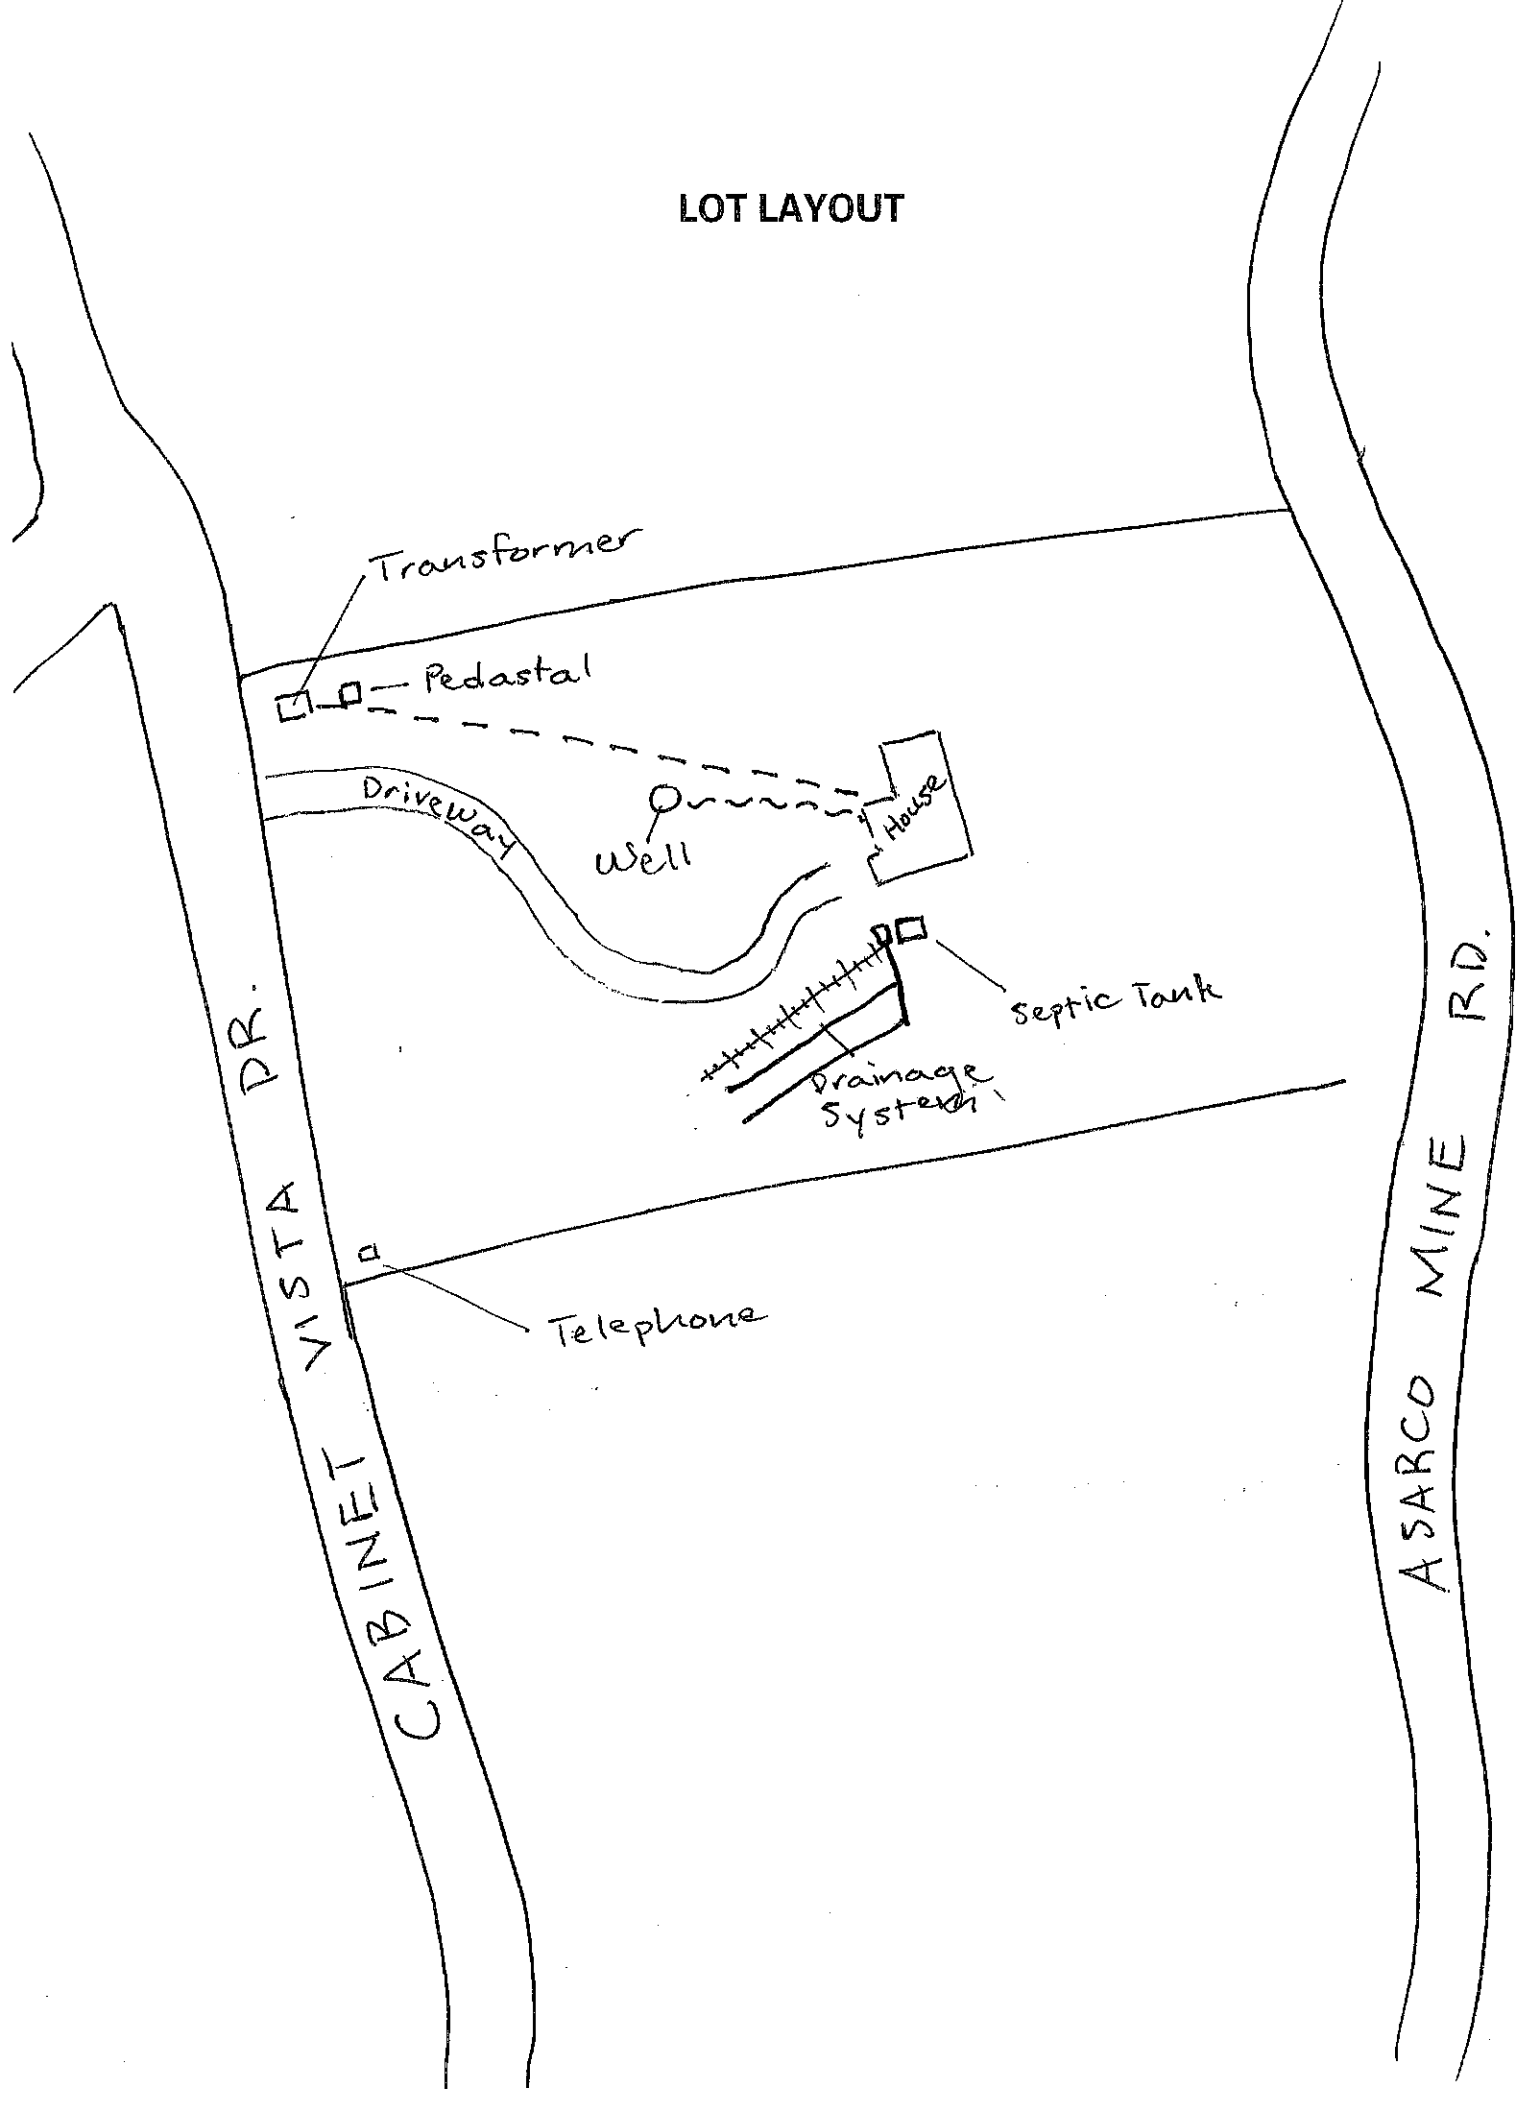
NOTICE: The Department must be notified at least 48 hours prior to backfilling the system. Any system not inspected by the Department or its designated representative prior to closure is an illegal installation in violation of Lincoln County Health Board Regulation No. 3. Illegal installations may result in fines and/or requirements to remove or reconstruct the system.

406-283-2442

DISCLAIMER

This permit is not a guarantee by the Department that the system will function properly for a prescribed period of time.

LOT LAYOUT


Transformer
Pedastal
Driveway
Well
House
Septic Tank
Drainage System
Telephone
CABINET VISTA DR.
ASARCO MINE RD.