LINCOLN COUNTY
DEPARTMENT OF ENVIRONMENTAL HEALTH
WASTEWATER TREATMENT AND DISPOSAL SYSTEM PERMIT

Issue Date: 09/29/2021 Expiration Date: 09/29/2022

Property Owner: Michael McIsaac c/o:

Address: [redacted]

Telephone: (Home) (Work)

Installer: Logan Munts License No. 160

___XX___ New Installation ____ Existing System

____ Repair ____ Replacement ____ Extension ____ Other

Describe: Three 66' laterals w/infiltrators.

Parcel Description:

Legal: MCMILLAN BLUFF, S36, T30 N, R31 W, ACRES 6.16, LOT 9 PM 7217

Address or Location: LOT 9

Geo/Assessors code: 0000051079

Approved Design Criteria:

Bedrooms: 2 Septic Tank Size: 1000 gallons Drainfield Size: 198 Lineal Feet

SYSTEM MUST INCLUDE INSTALLATION OF EFFLUENT FILTER AT SEPTIC TANK OUTLET !!

Special Instructions: INSTALL SYSTEM ACCORDING TO LAYOUT, DEQ-4 AND LINCOLN COUNTY WASTEWATER REGULATION #3. ANY DEVIATIONS FROM APPROVED PLAN MUST BE AUTHORIZED BY THE DEPARTMENT.

Issued By: Dustin Webb, R.S.

Closure Statement:

I, Logan Munts, *have inspected this system and found it to be in compliance with the conditions of the permit, and the Lincoln County Wastewater Treatment and Disposal Regulation.*

Signed: Logan Munts *Date:* 10/8/21

Title: Santooth Excavating

NOTICE: The Department must be notified at least 48 hours prior to backfilling the system. Any system not inspected by the Department or its designated representative prior to closure is an illegal installation in violation of Lincoln County Health Board Regulation No. 3. Illegal installations may result in fines and/or requirements to remove or reconstruct the system.

406-283-2442

DISCLAIMER


This permit is not a guarantee by the Department that the system will function properly for a prescribed period of time.

Legend

- proposed drainfield site
- proposed replacement area
- proposed well site w/ 100' isolation zone
- mixing zone

Name: Modified Site Plan for
LOT 9 of McMillian Bluff Sub.
County: Lincoln
Location: NE1/4 sec.36-T30N-R31W
E.Q.#19-1966

APPROVED
Montana Department of
Environmental Quality
Reviewer
08/30/2021
Date

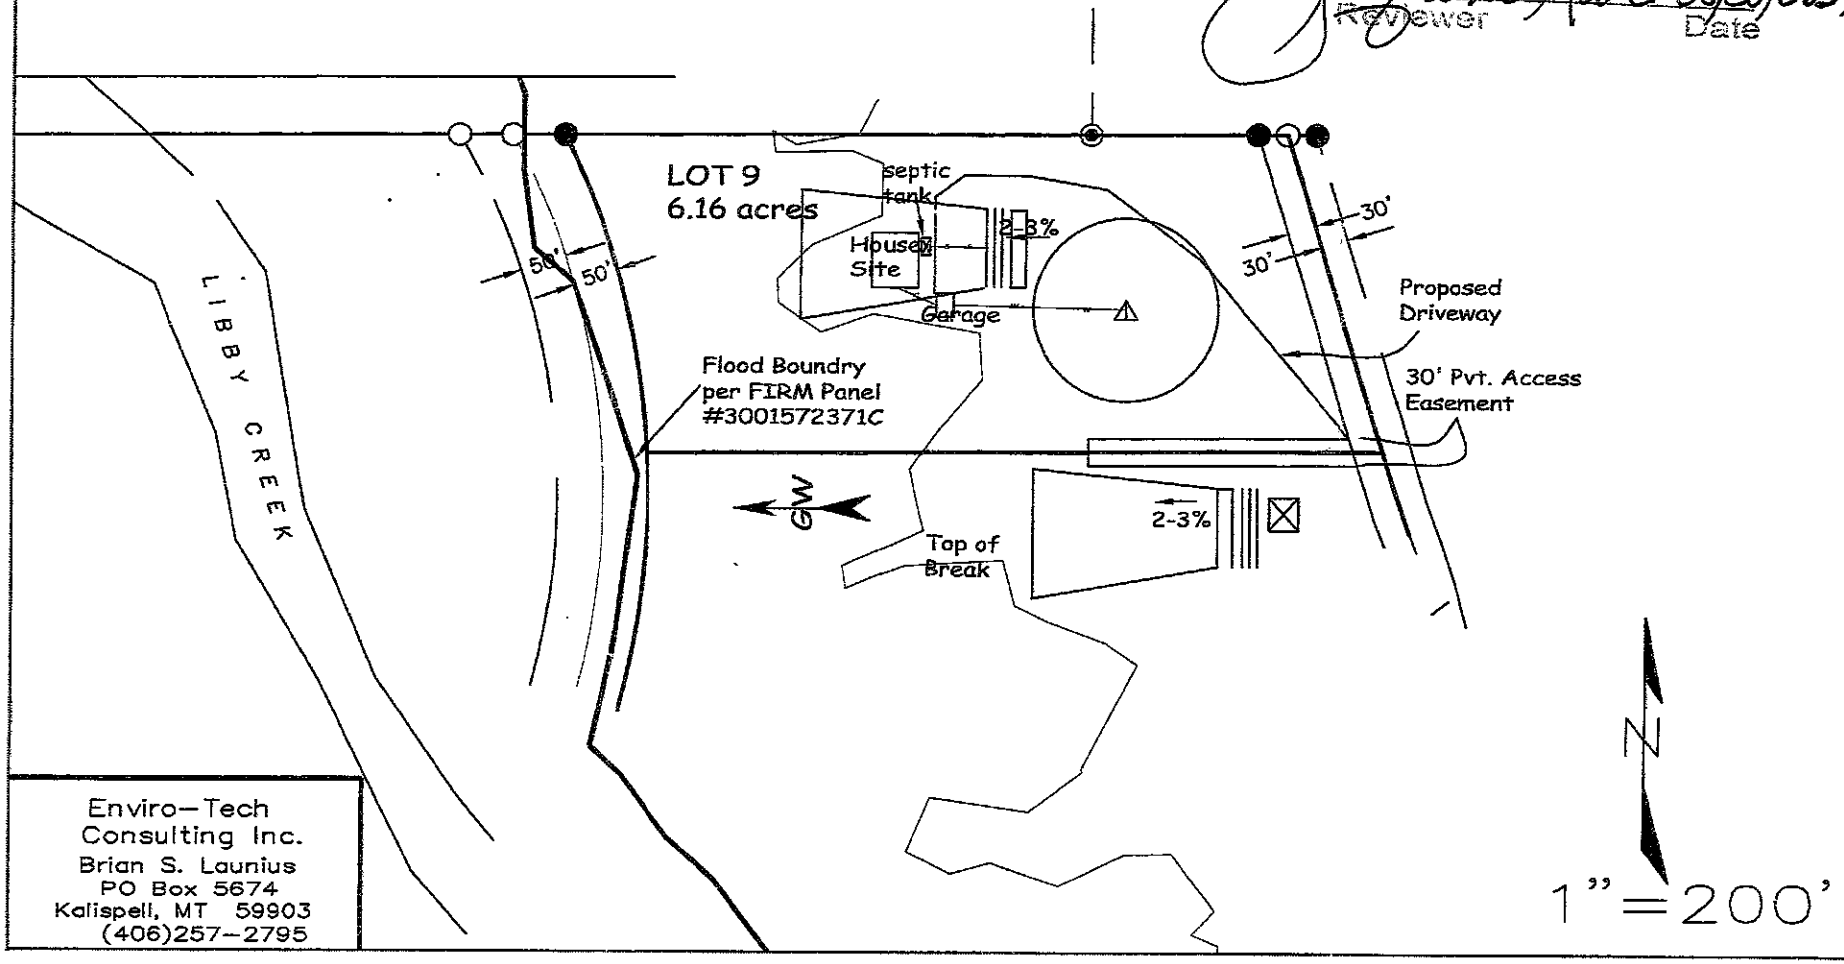

Enviro-Tech Consulting Inc.
Brian S. Launius
PO Box 5674
Kalispell, MT 59903
(406)257-2795