PERMIT

Issue Date: 12-19-95 Expiration Date: 12-20-96

Property Owner: JOHN MILLER

Address: 251 WHITETAIL DRIVE REXFORD, MT

Telephone: (Home)_____ (Work) _____

Installer: Ivan Miller Jr License No. 52

✓ New Installation _____ Existing System

_____ Repair _____ Replacement _____ Extension _____ Other

Describe: _____

Parcel Description:

Legal: WHITETAIL TRACTS Lot 3

Address or Location: S15 T31N R28W

Approved Design Criteria:

Bedrooms 1 Septic Tank Size: 1000 gallons Drainfield Size: 172 lineal feet

INSTALL SYSTEM AS PER APPROVED SITE PLAN (LOT LAYOUT) AND LINCOLN COUNTY WASTEWATER REGULATION #3.

Special Instructions: _____

Issued By: John Peterson, RS

Closure Statement:

I, IVAN Miller Sr., have inspected this system and found it to be in compliance with the conditions of the permit, and the Lincoln County Wastewater Treatment and Disposal Regulation.

Signed: Ivan Miller Jr. *Date:* 12-23-95


Title: _____

RECEIVED
NOV 28 19[illegible]
MONTANA
DEPT. OF ENVIRONMENTAL QUALITY
WATER QUALITY DIV.

WATER SYSTEM PLAN WHITETAIL TRACTS

Ted Krueger, Albo Foro, Inc.
Section 15, T 37 N R 28 W, P.M.
E.S. #96-1096

RECEIVED Date
Water Quality Division
Montana Department of
Environmental Quality
Project Officer 12/6/95 Date

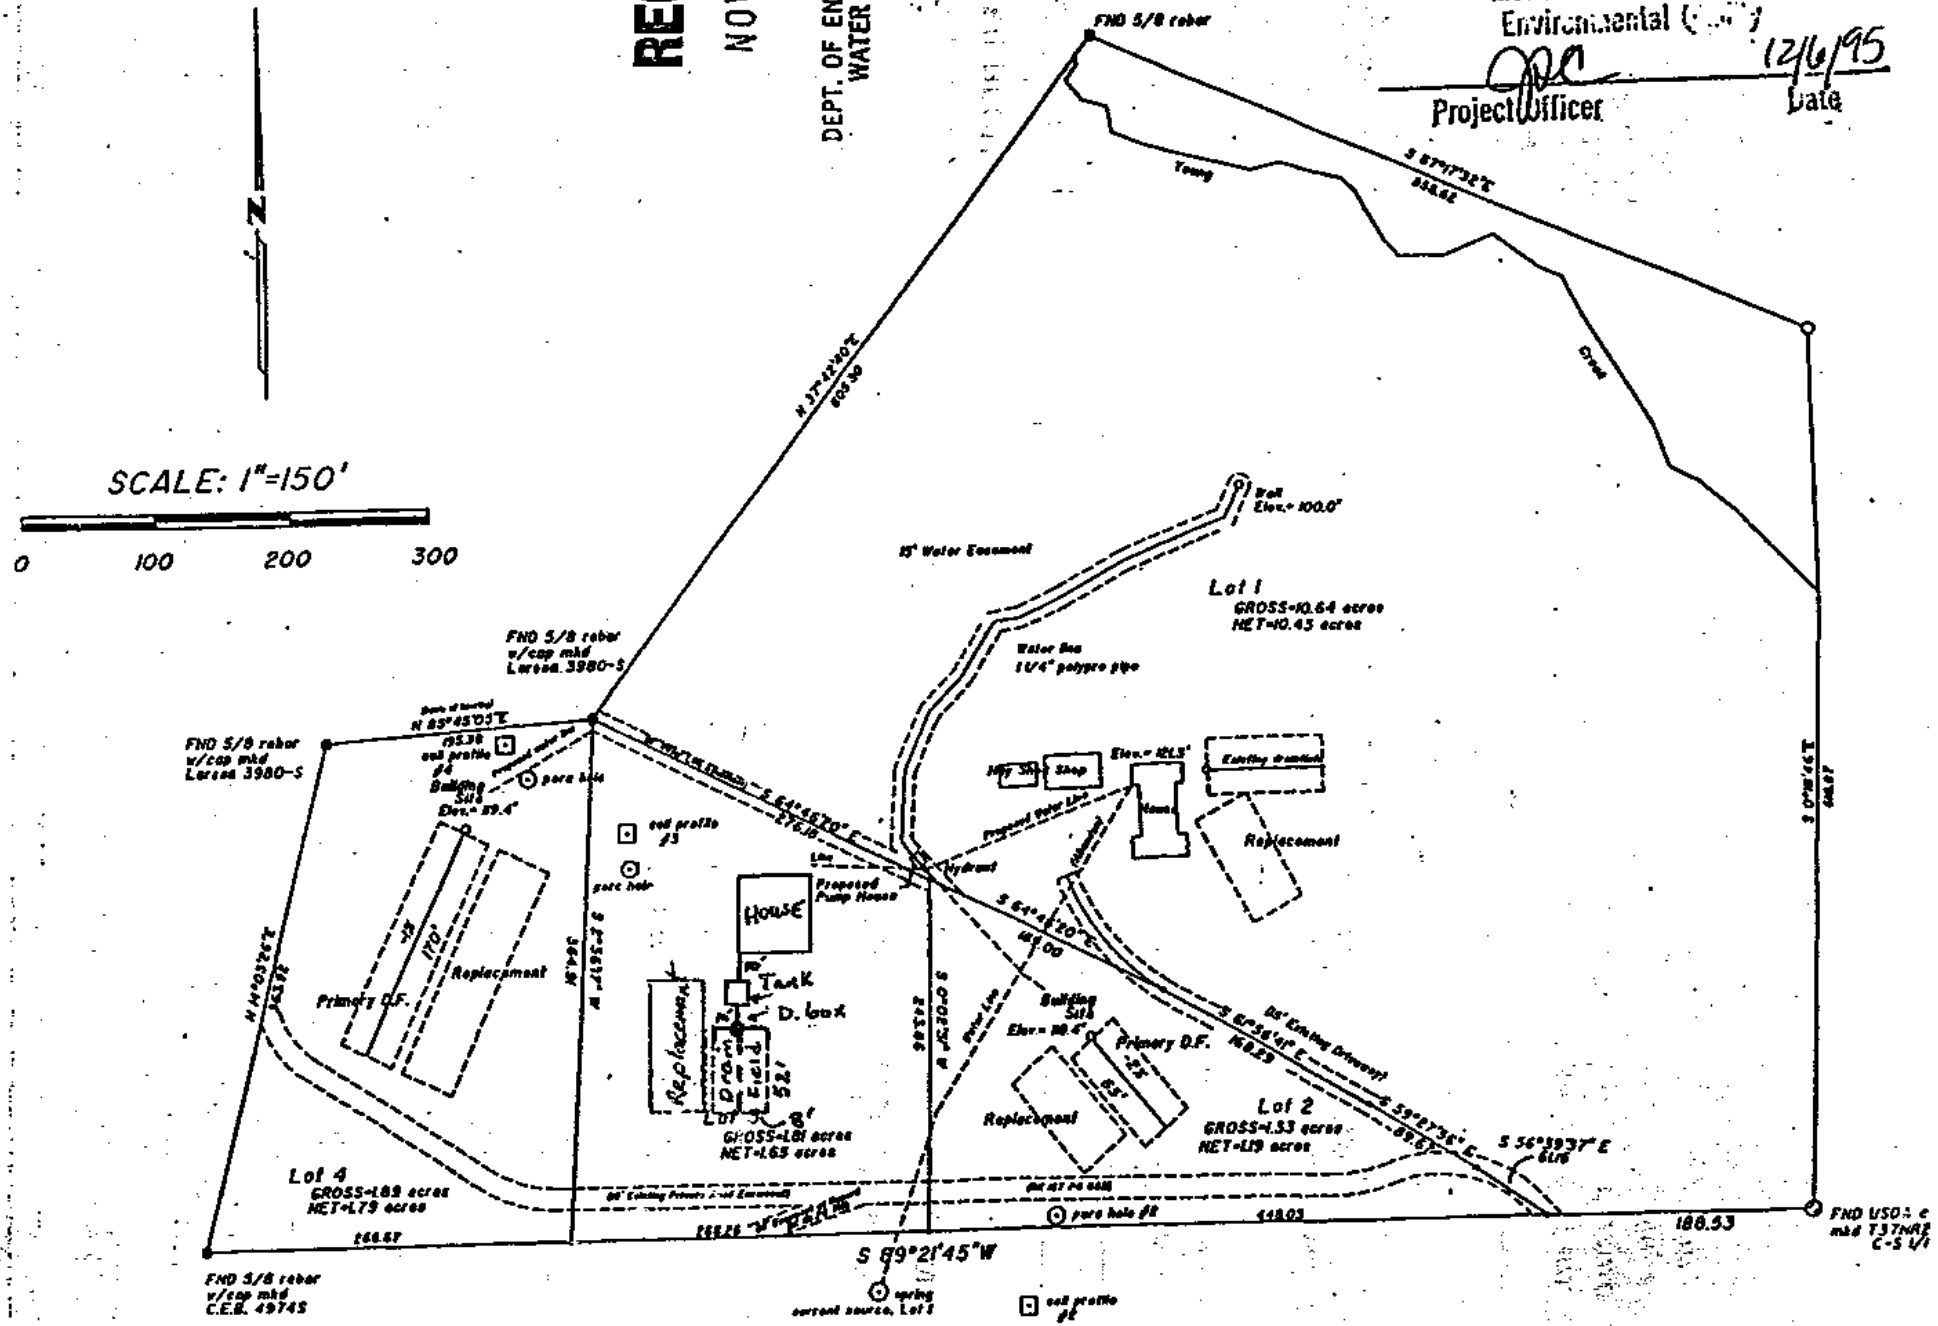

R. Breckenridge, PLS